FINAL SURVEY	NOTE BOOK	NO.
SURVEYED	BY	
PLOTTED		
TEMPLATE		
AREAS		
AREAS CHECKED		DATE

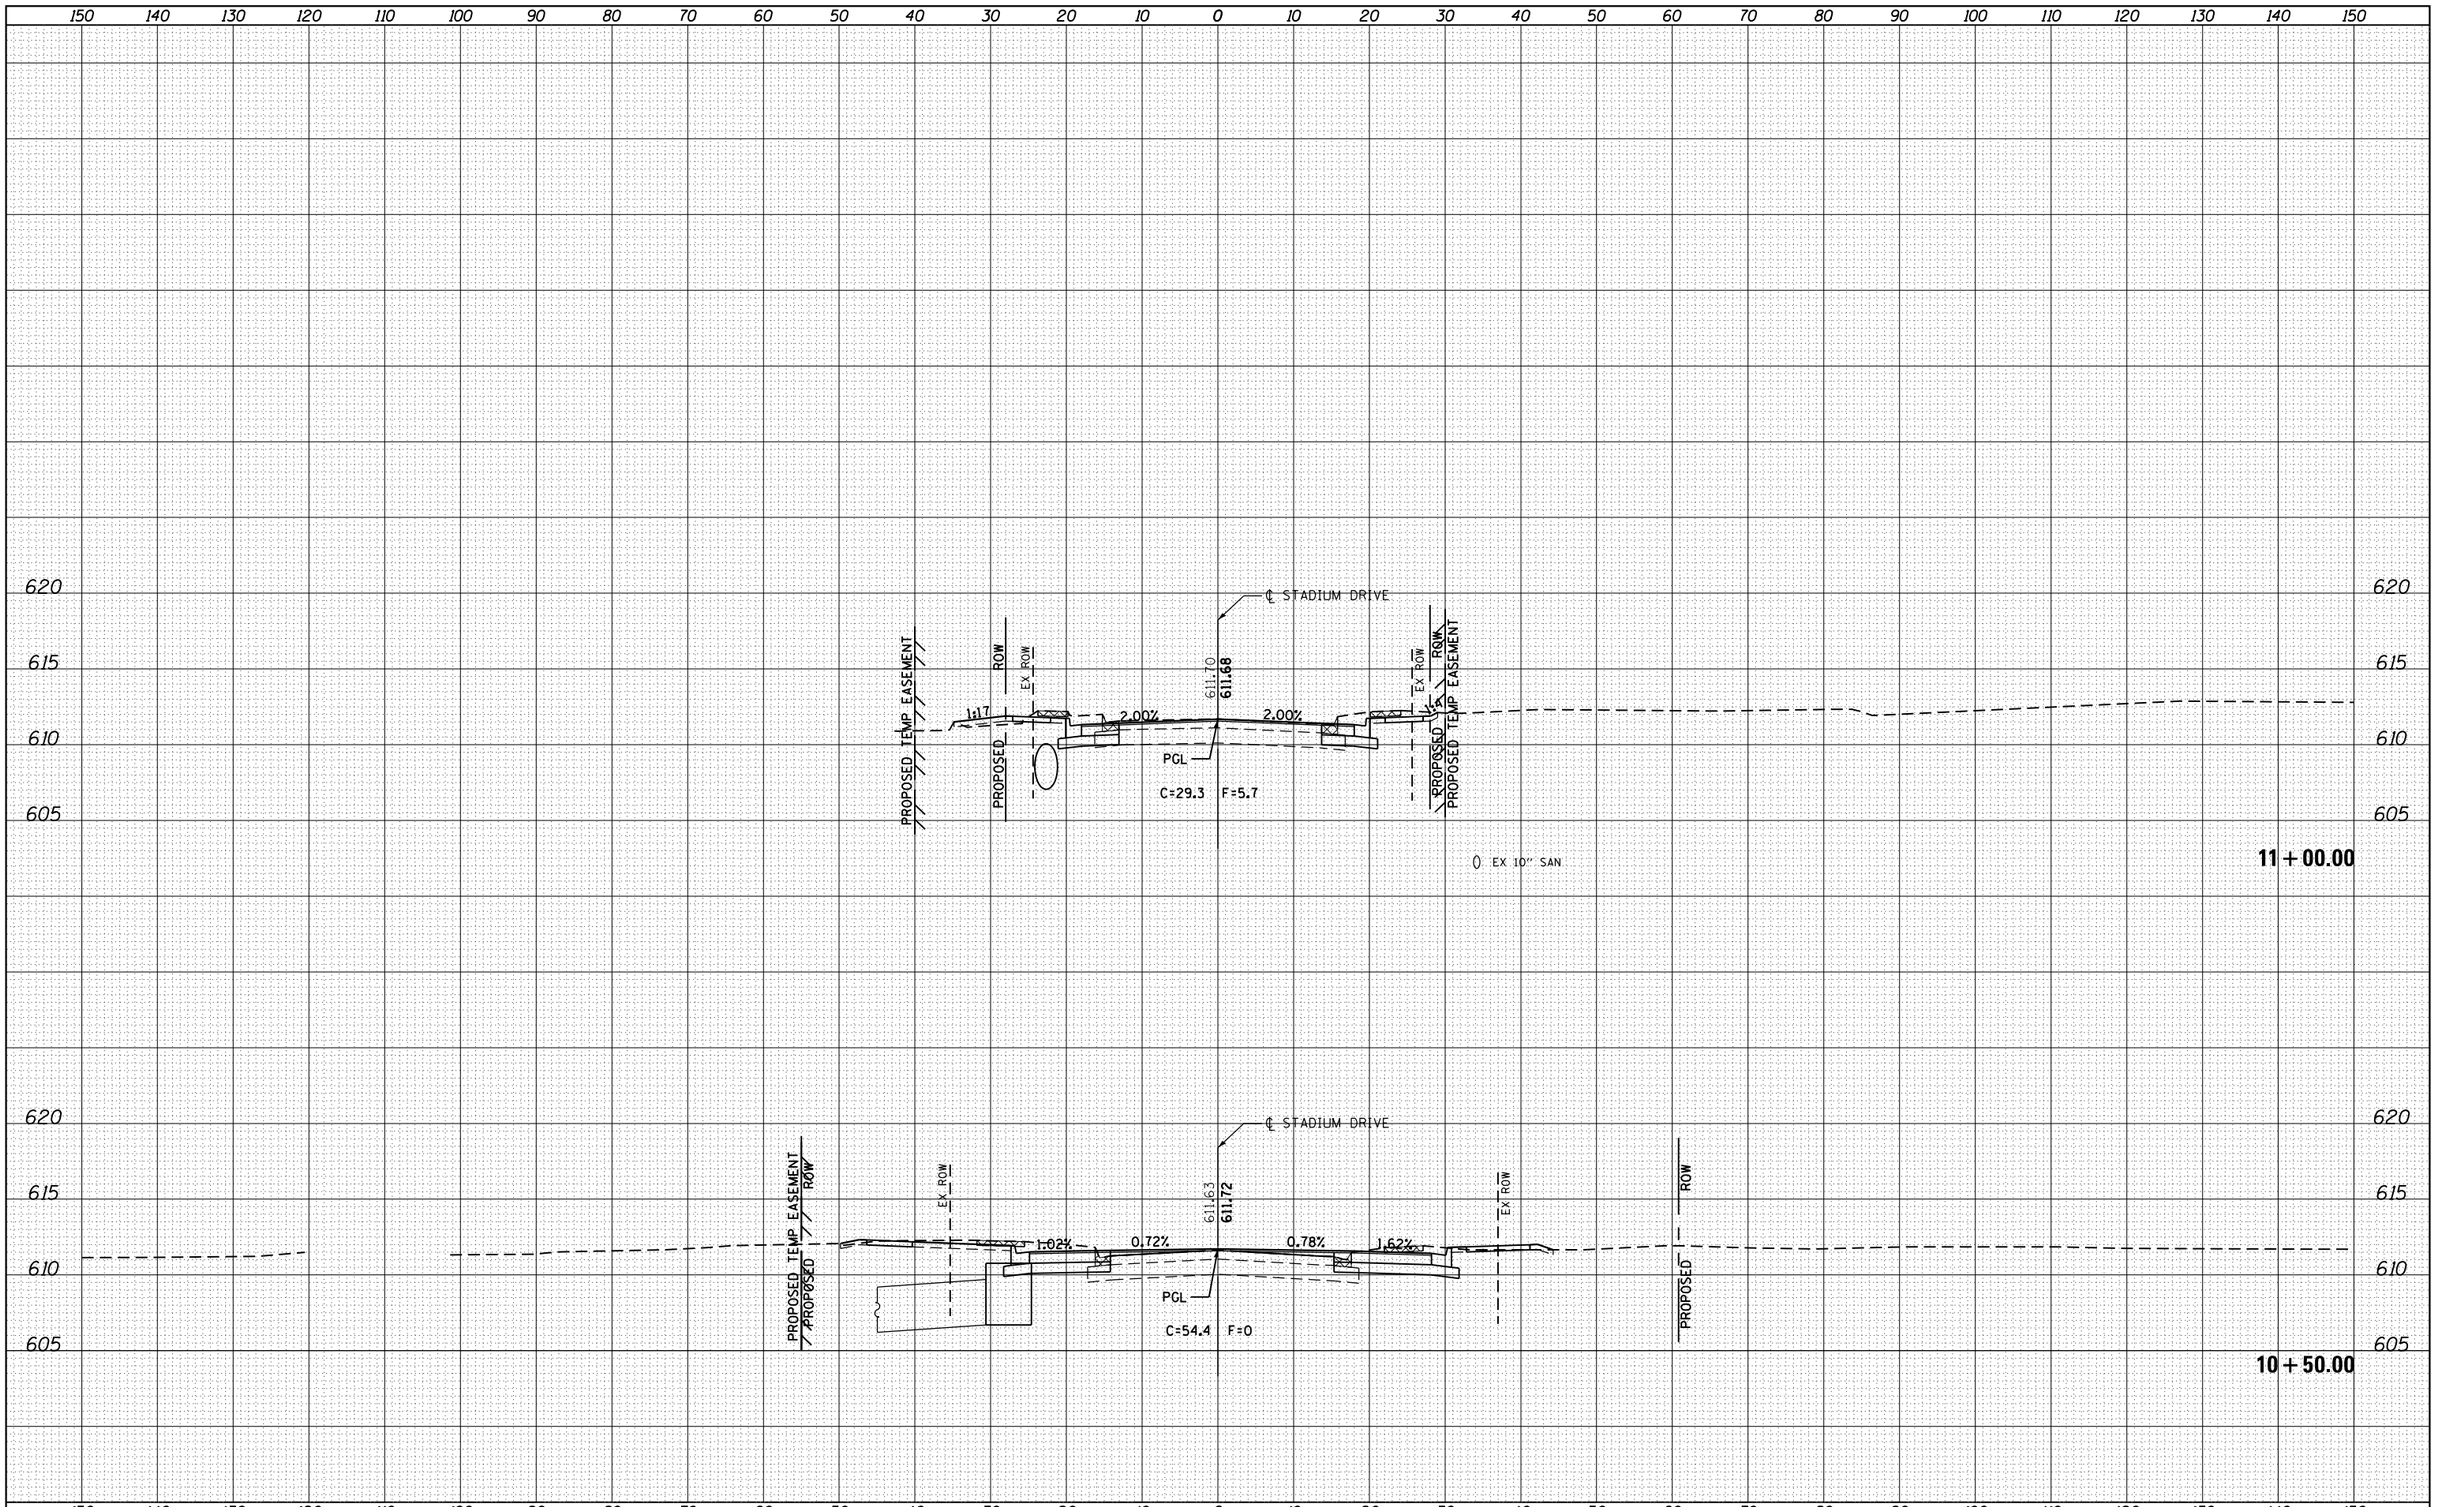

ORIGINAL SURVEY	NOTE BOOK	NO.
SURVEYED	BY	
PLOTTED		
TEMPLATE		
AREAS		
AREAS CHECKED		DATE

FILE NAME = c:\pw_work\pwidot\sparksgw\d0373645\D672890-sht-xssht-Stadium.dgn	USER NAME = sparksgw	DESIGNED - AWM	REVISED -
		DRAWN - TJD	REVISED -
	PLOT SCALE = 20.0000 ' / in.	CHECKED - AWM	REVISED -
Default	PLOT DATE = Feb-04-2014 01:54:44PM	DATE - 12/04/2013	REVISED -

STATE OF ILLINOIS
DEPARTMENT OF TRANSPORTATION

STADIUM DRIVE
CROSS SECTIONS

SCALE: 1"=10'H, 5'V | SHEET 1 OF 3 SHEETS | STA. 10+50.00 TO STA. 11+00.00

F.A.U. RTE.	SECTION	COUNTY	TOTAL SHEETS	SHEET NO.
8012	21(W-3, TS-1, RS-7)	SANGAMON	679	636
		CONTRACT NO. 72890		
	ILLINOIS	FED. AID PROJECT		