FINAL SURVEY	BY	DATE
NOTE BOOK	SURVEYED	
NO.	PLOTTED	
	TEMPLATE	
	AREAS	
	AREAS CHECKED	

ORIGINAL SURVEY	BY	DATE
NOTE BOOK	SURVEYED	
NO.	PLOTTED	
	TEMPLATE	
	AREAS	
	AREAS CHECKED	

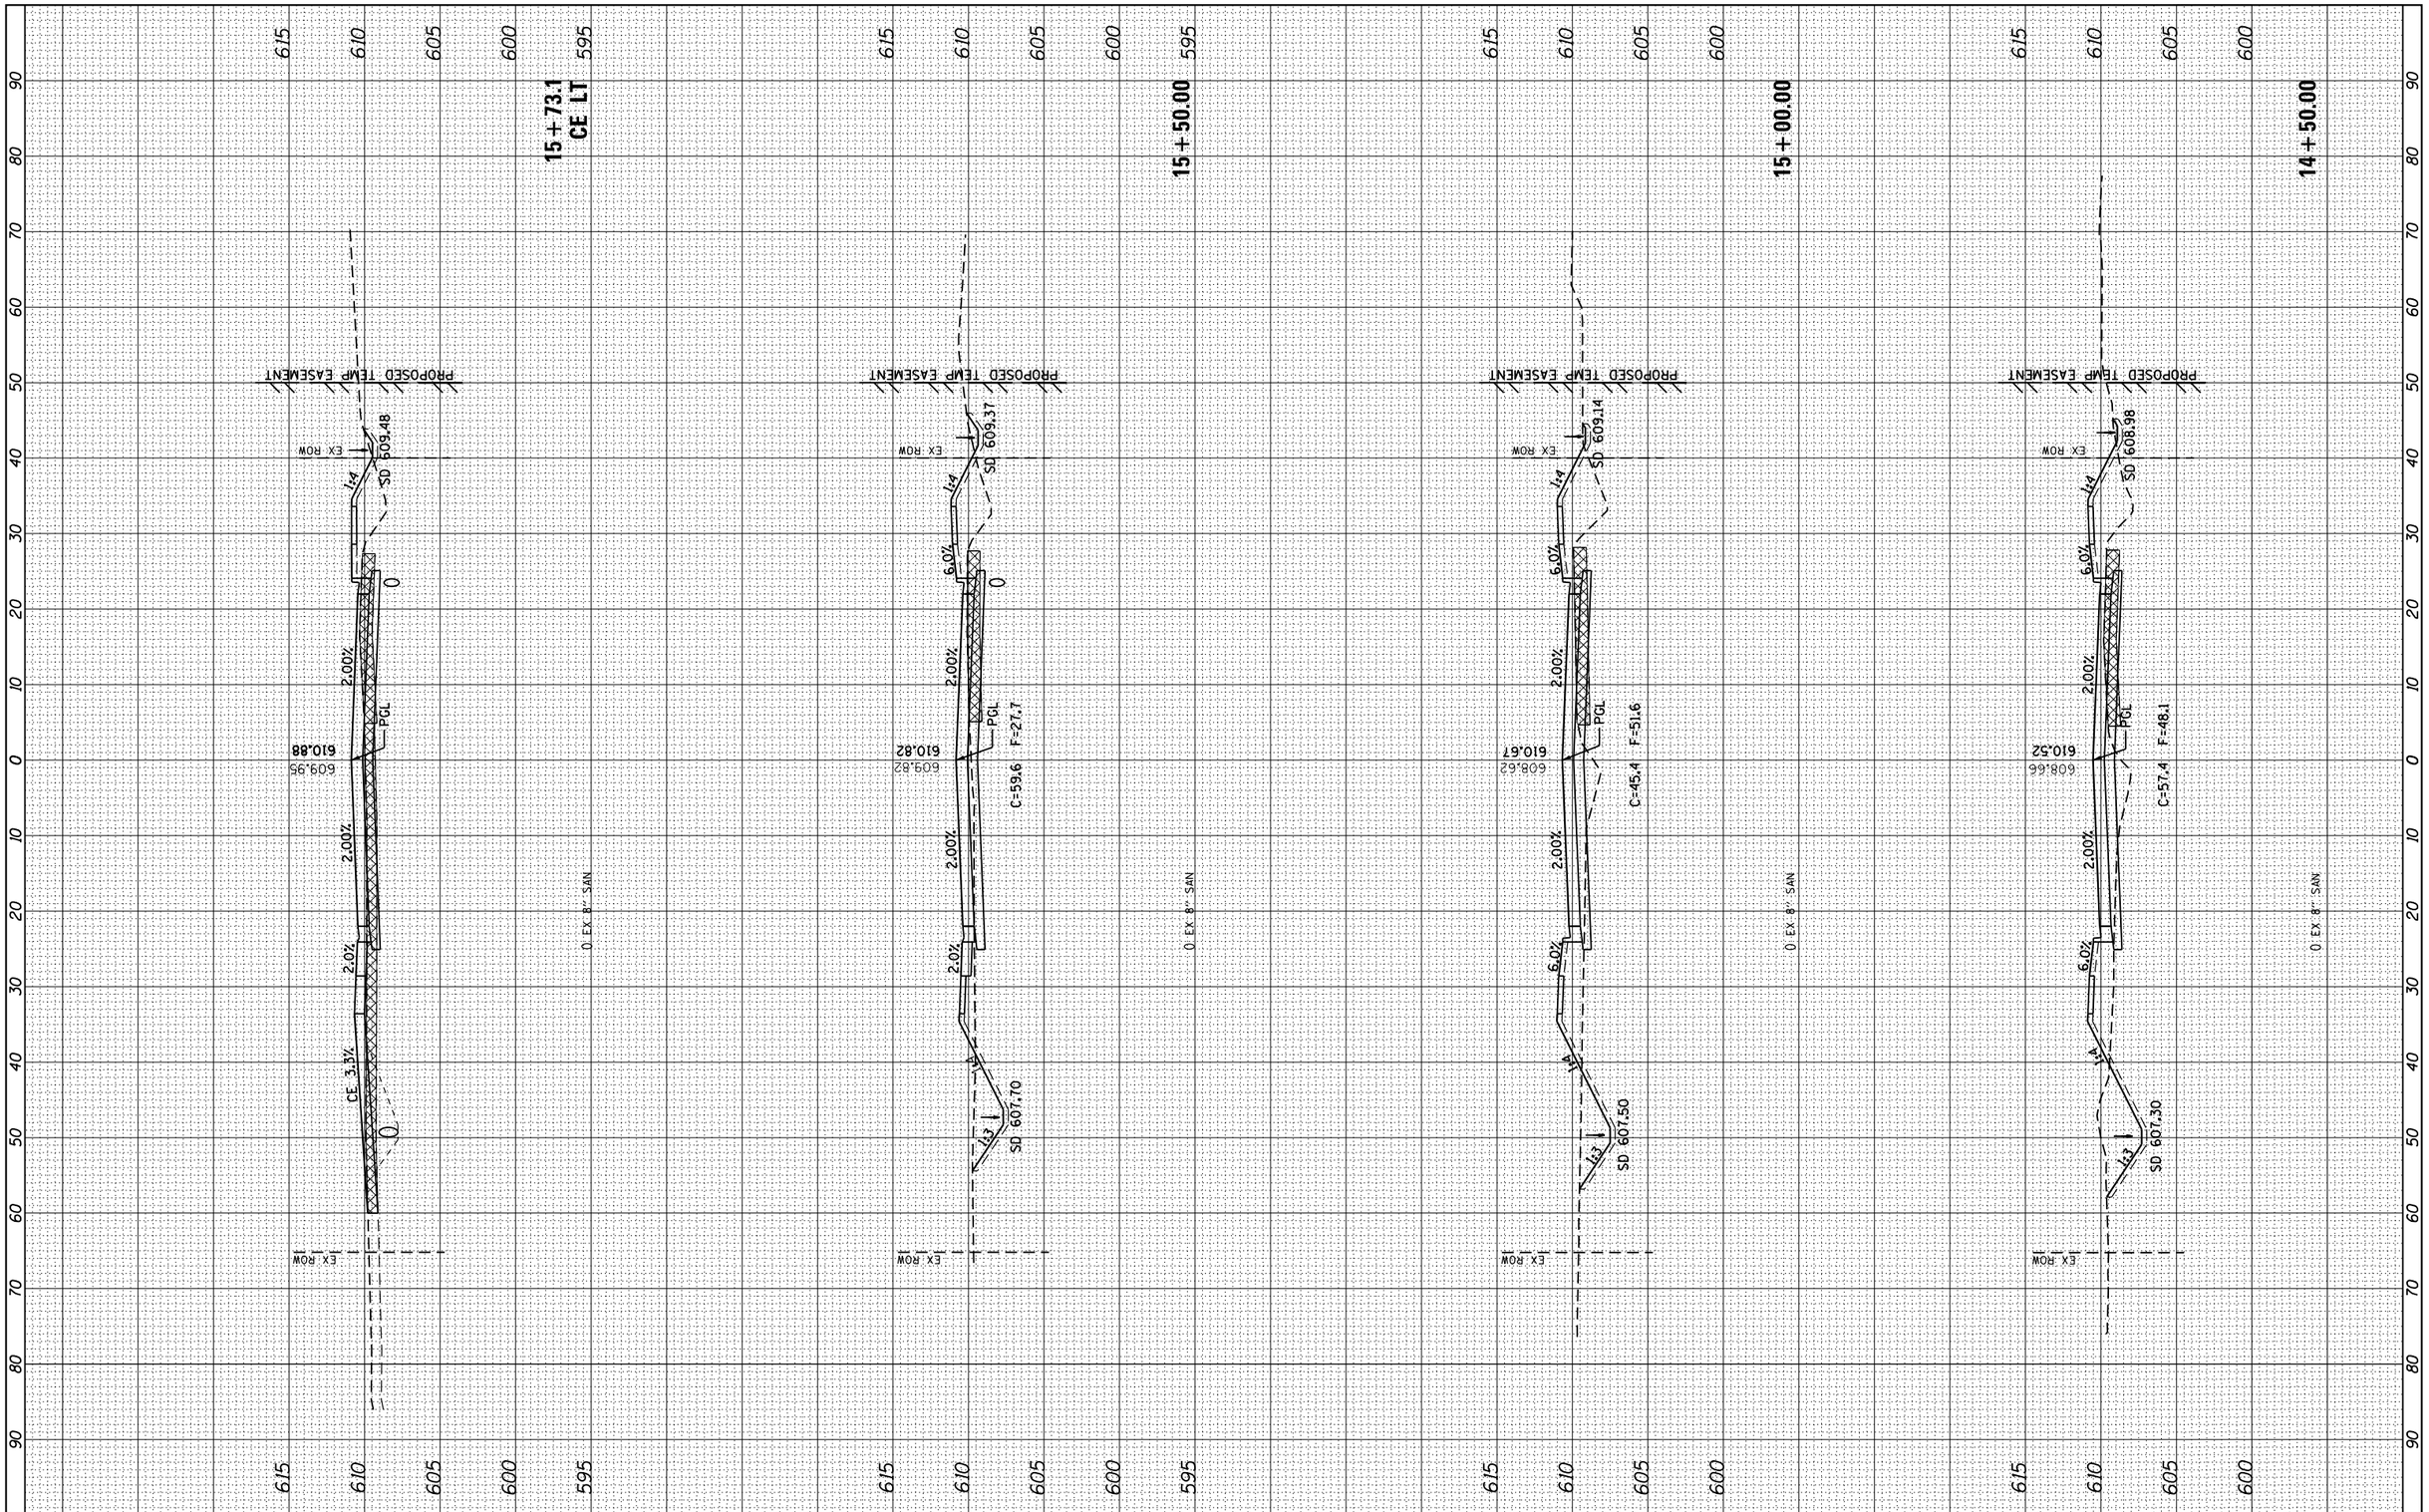

FILE NAME = c:\pw_work\pwidot\edwardsjd\d0379489\D672890-sht-xssht-Cockrell.dgn	USER NAME = edwardsjd	DESIGNED - AWM	REVISED - CMT 1/22/2014
		DRAWN - TJD	REVISED -
Default	PLOT SCALE = 20.0000 ' / in.	CHECKED - AWM	REVISED -
	PLOT DATE = Feb-21-2014 02:22:50PM	DATE - 12/04/2013	REVISED -

STATE OF ILLINOIS
DEPARTMENT OF TRANSPORTATION

COCKRELL LANE
CROSS SECTIONS

SCALE: 1"=10'H, 5'V | SHEET 3 OF 7 SHEETS | STA. 14+50.00 TO STA.15+73.1

F.A.U. RTE.	SECTION	COUNTY	TOTAL SHEETS	SHEET NO.
8012	21(W-3, TS-1, RS-7)	SANGAMON	679	660
		CONTRACT NO. 72890		
	ILLINOIS FED. AID PROJECT			