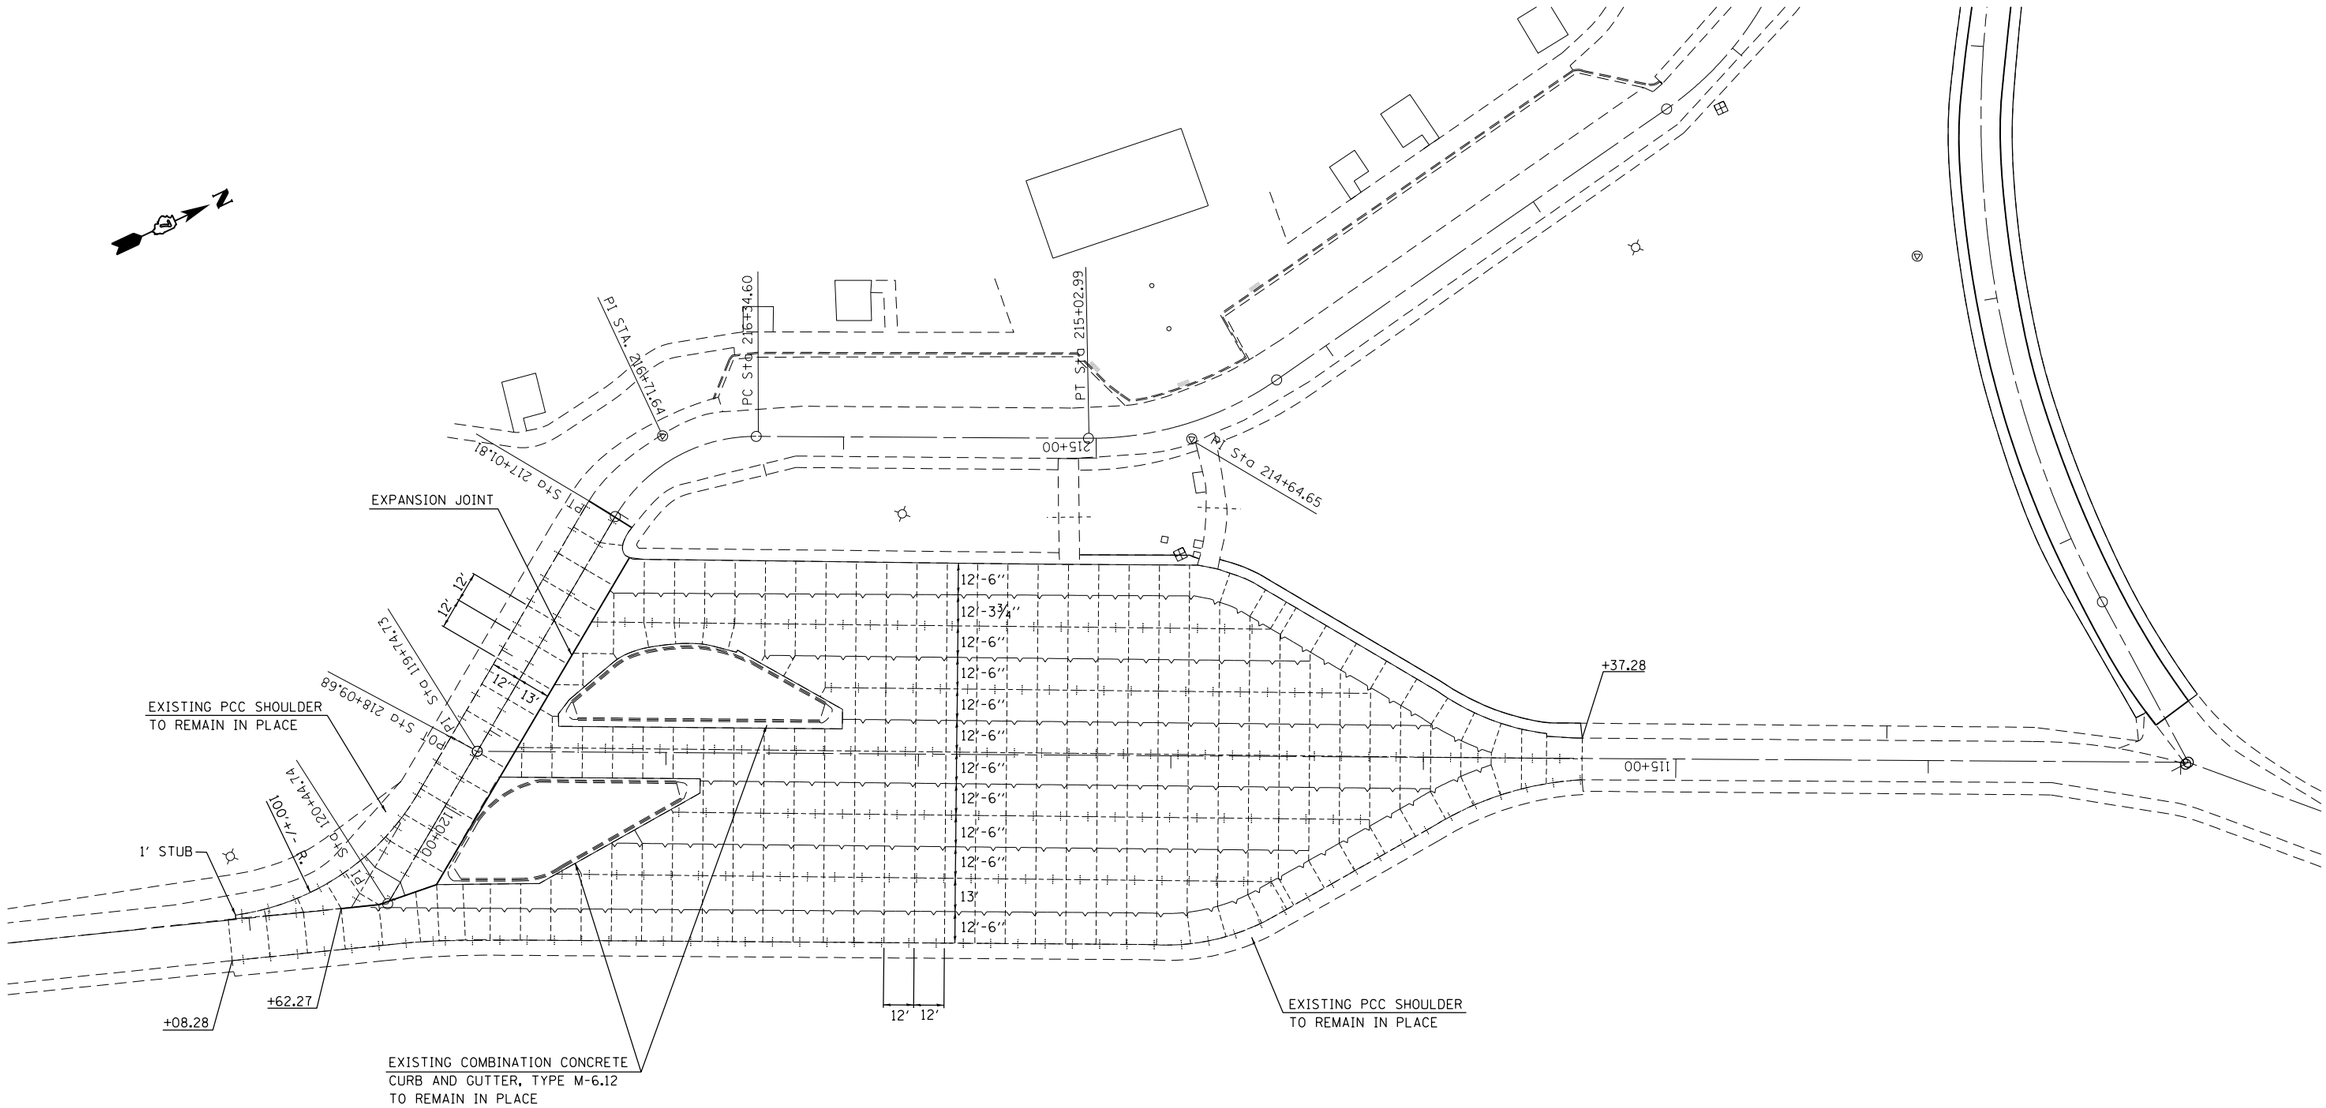

FILE NAME = c:\pw_work\pwidot\steffenmk\dms67466\D774284-sht-details.dgn	USER NAME = steffenmk	DESIGNED -	REVISED -
		DRAWN -	REVISED -
	PLOT SCALE = 60.0000 ' / in.	CHECKED -	REVISED -
Default	PLOT DATE = 1/28/2014	DATE -	REVISED -

STATE OF ILLINOIS
DEPARTMENT OF TRANSPORTATION

JOINT LAYOUT DETAIL
WESTBOUND REST AREA

SCALE: 30 | SHEET 2 OF 5 SHEETS | STA. | TO STA.

F.A.I. RTE.	SECTION	COUNTY	TOTAL SHEETS	SHEET NO.
70	(58-66)RA-I-1	MACON	56	20
		CONTRACT NO. 74284		
	ILLINOIS FED. AID PROJECT			