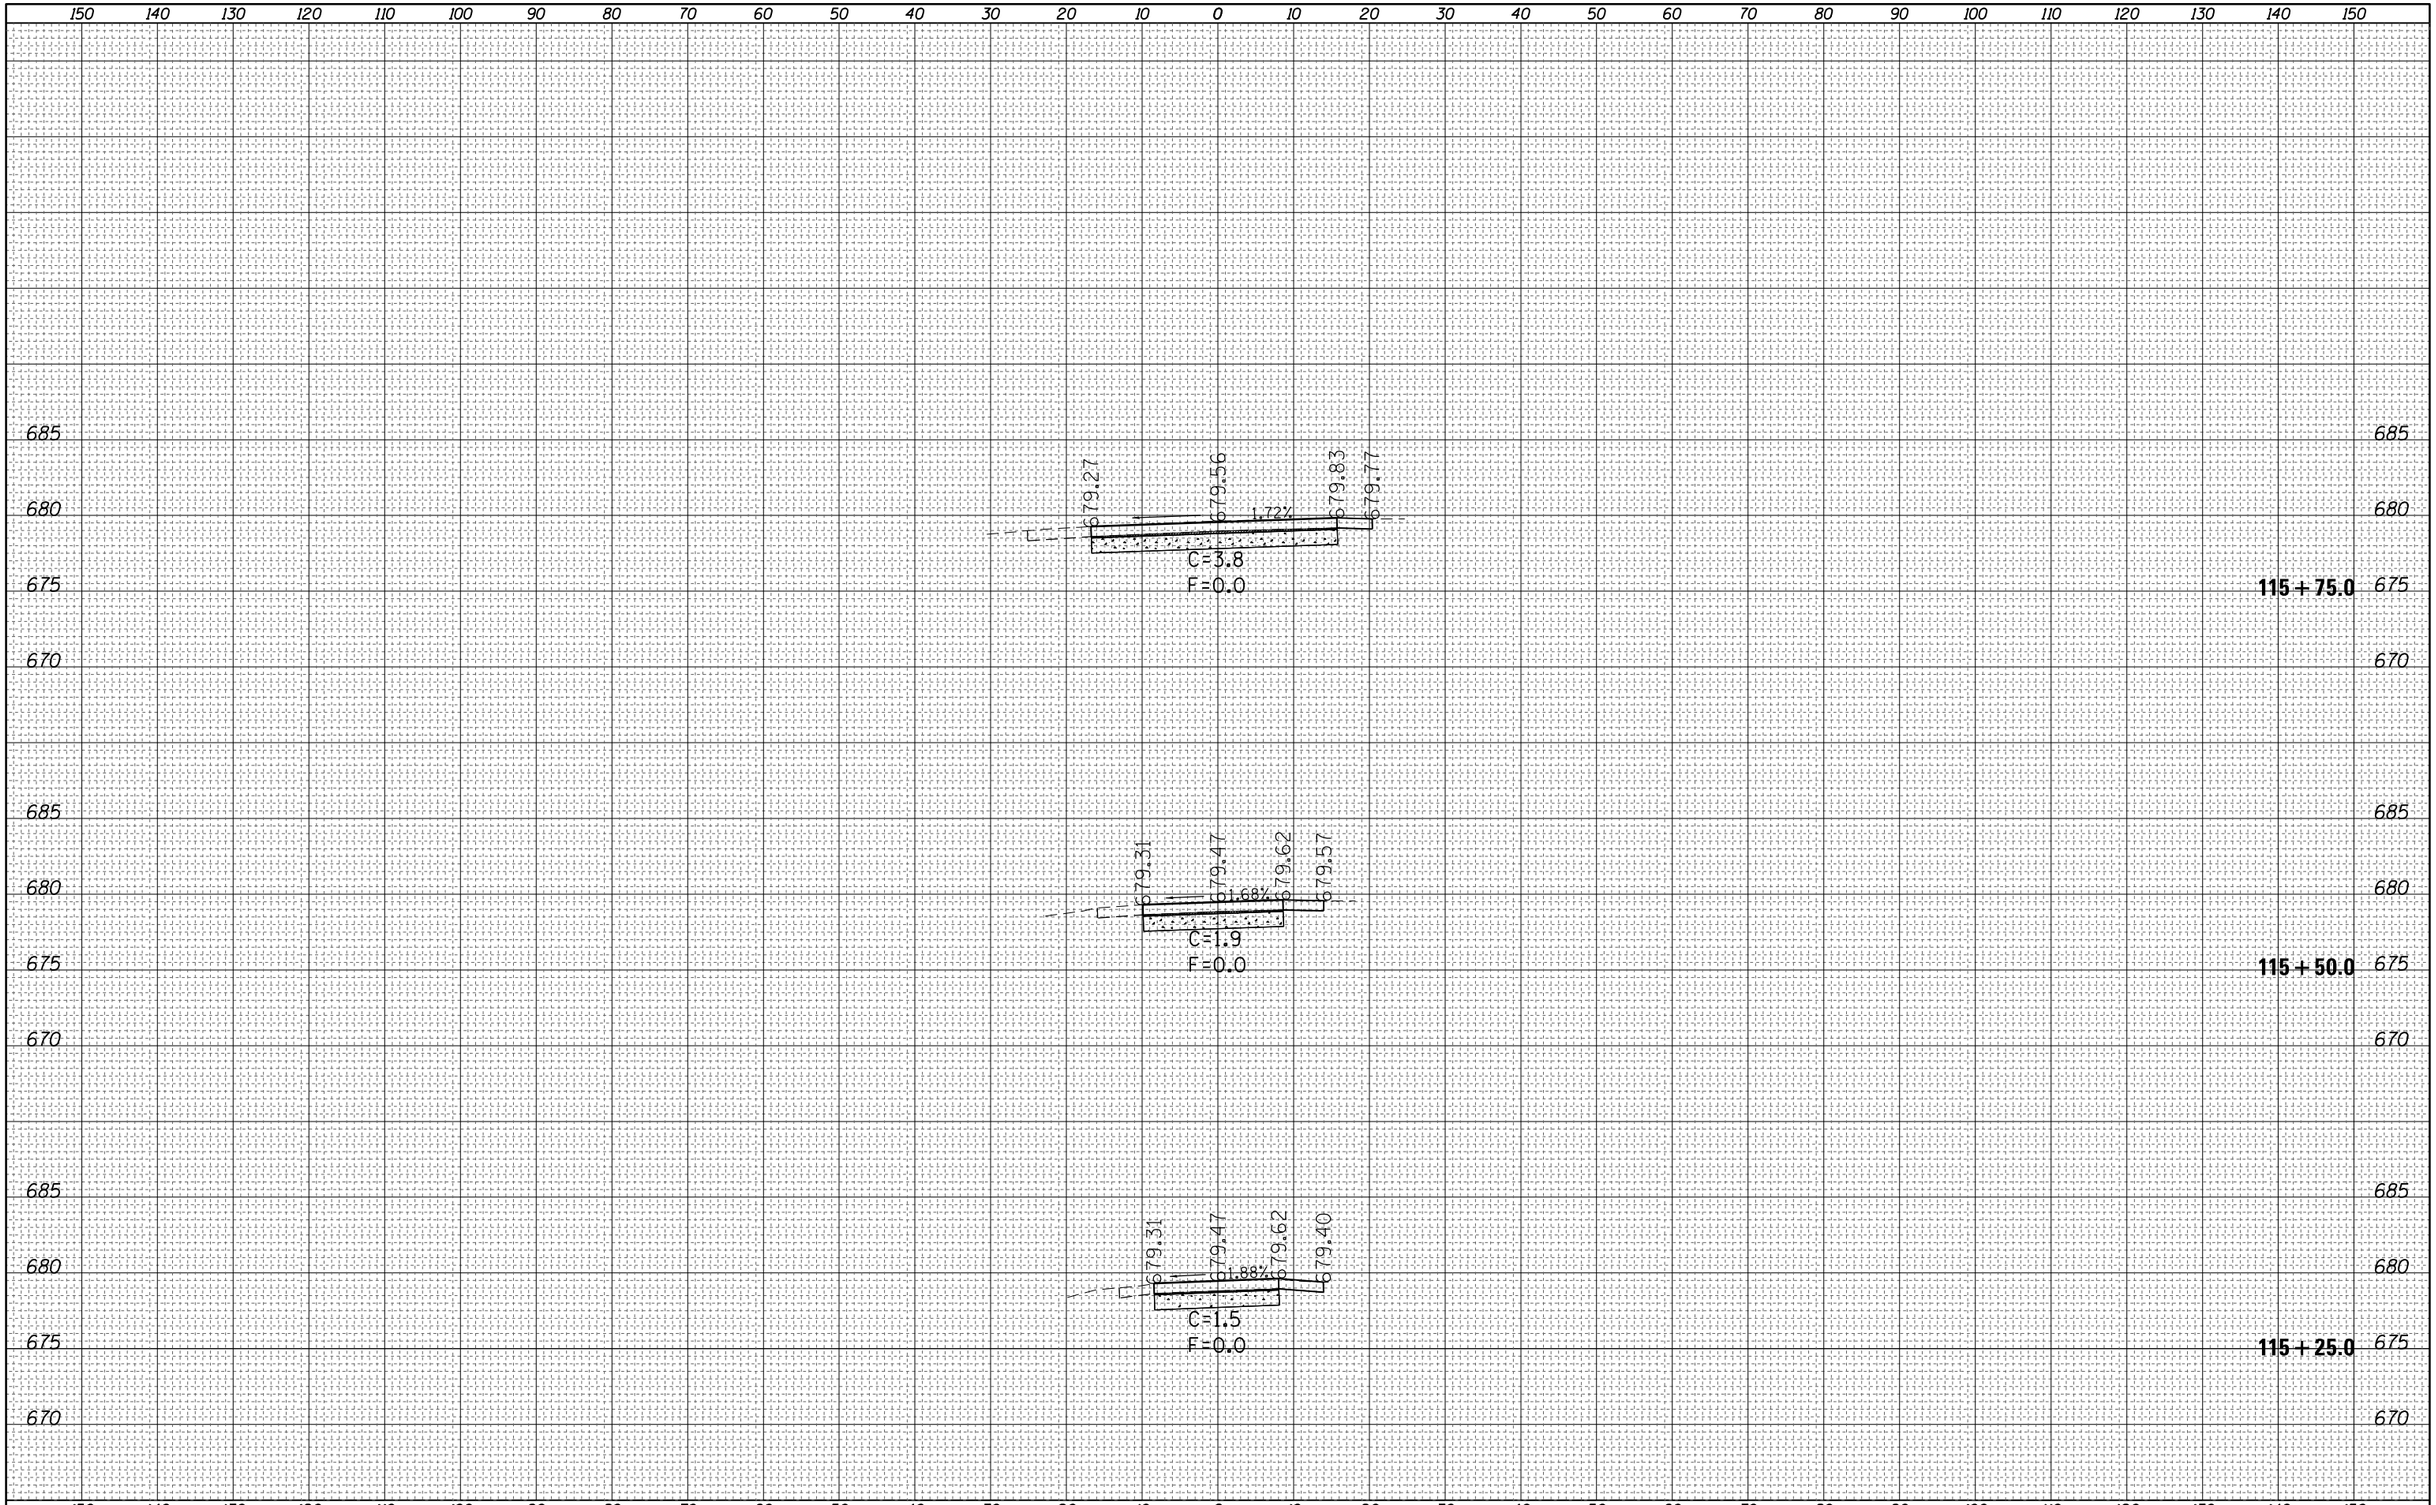

FINAL SURVEY		BY	DATE
NOTE BOOK NO.	SURVEYED		
	PLOTTED		
	TEMPLATE		
	AREAS		
	AREAS CHECKED		

ORIGINAL SURVEY		BY	DATE
NOTE BOOK NO.	SURVEYED		
	PLOTTED		
	TEMPLATE		
	AREAS		
	AREAS CHECKED		

FILE NAME = c:\pw_work\pwidot\steffenmk\dms67466\774284-xsc-WBTruck-sheets.dgn	USER NAME = steffenmk	DESIGNED -	REVISED -
	PLOT SCALE = 20.0000 ' / in.	DRAWN -	REVISED -
Default	PLOT DATE = 1/28/2014	CHECKED -	REVISED -
		DATE -	REVISED -

STATE OF ILLINOIS
DEPARTMENT OF TRANSPORTATION

WB TRUCK PARKING
CROSS SECTIONS

SCALE: 10 | SHEET 1 OF 6 SHEETS | STA. 115+25.0 TO STA. 115+75.0

F.A.I RTE.	SECTION	COUNTY	TOTAL SHEETS	SHEET NO.
72	(58-66)RA-I-1	MACON	56	26

CONTRACT NO. 74284

ILLINOIS FED. AID PROJECT