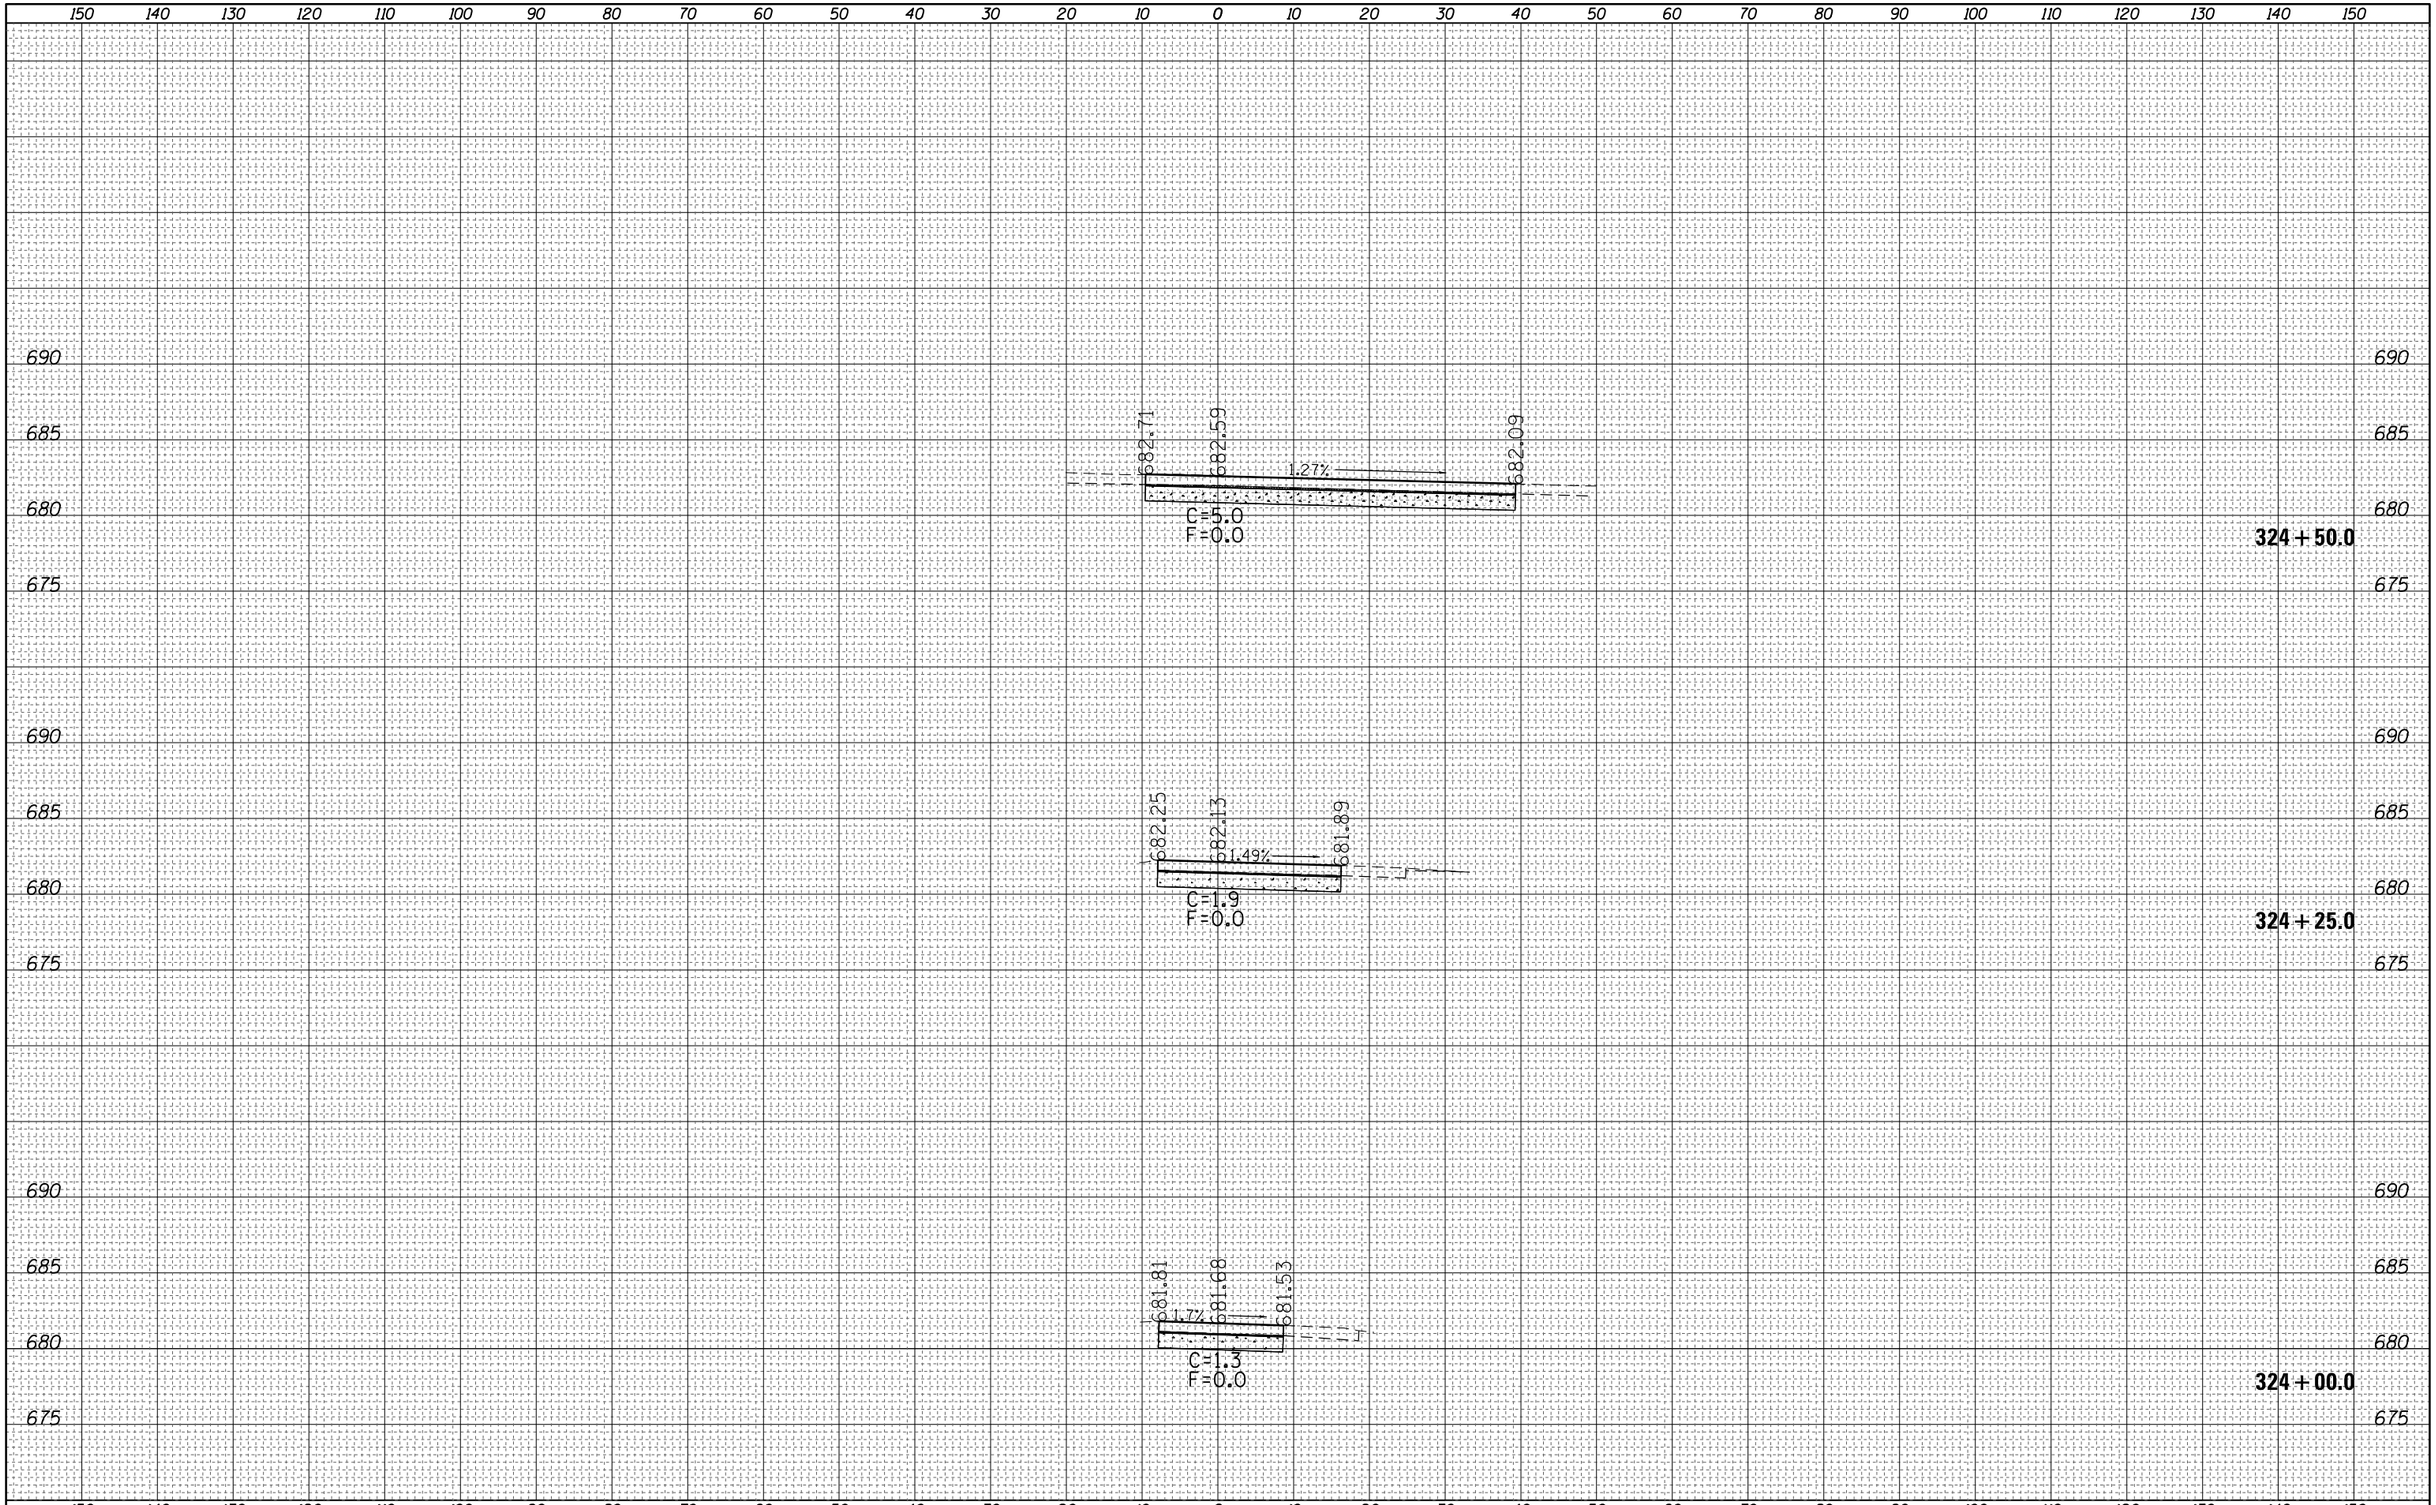


| FINAL SURVEY | | BY | DATE |
|---|---|---|---|
| NOTE BOOK | SURVEYED | | |
| NO. | PLOTTED | | |
| | TEMPLATE | | |
| | AREAS | | |
| | AREAS CHECKED | | |

| ORIGINAL SURVEY | | BY | DATE |
|---|---|---|---|
| NOTE BOOK | SURVEYED | | |
| NO. | PLOTTED | | |
| | TEMPLATE | | |
| | AREAS | | |
| | AREAS CHECKED | | |

| | | | |
|---|---|---|---|
| FILE NAME = c:\pw_work\pwidot\steffenmk\dms67466\D774284-sc-EBRamp-sheets.dgn | USER NAME = steffenmk | DESIGNED - | REVISED - |
| | | DRAWN - | REVISED - |
| | PLOT SCALE = 20.0000 ' / in. | CHECKED - | REVISED - |
| Default | PLOT DATE = 1/28/2014 | DATE - | REVISED - |

**STATE OF ILLINOIS**
**DEPARTMENT OF TRANSPORTATION**

**EB CAR/TRUCK RAMP**
**CROSS SECTIONS**

SCALE: 10 | SHEET 12 OF 12 SHEETS | STA. 324+00.0 TO STA. 324+50.0

| F.A.I RTE. | SECTION | COUNTY | TOTAL SHEETS | SHEET NO. |
|---|---|---|---|---|
| 72 | (58-66)RA-I-1 | MACON | 56 | 56 |

CONTRACT NO. 74284

ILLINOIS FED. AID PROJECT