


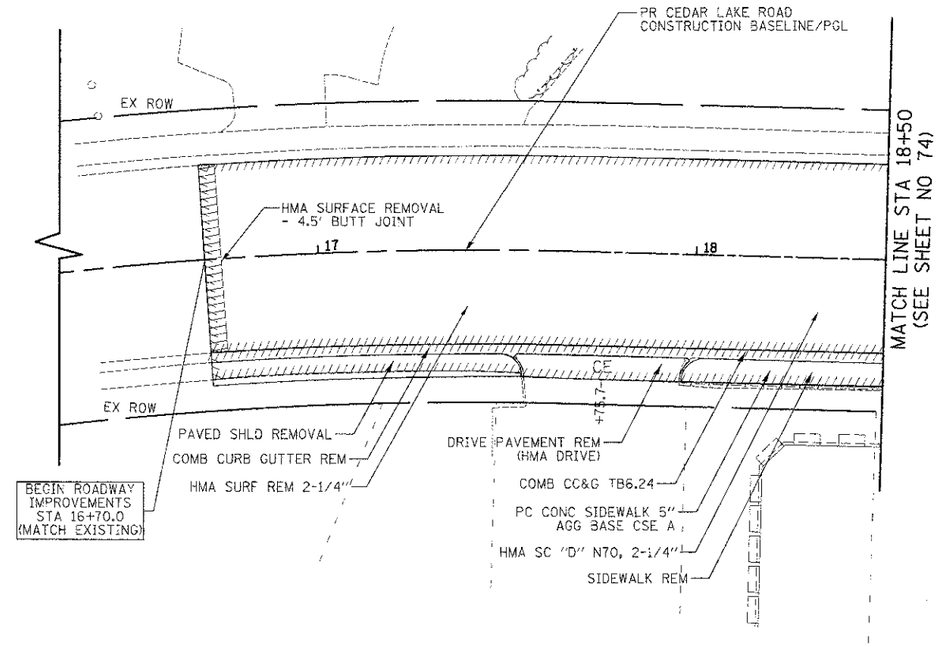


| FINAL SURVEY | BY | DATE |
|---|---|---|
| NOTE BOOK | SURVEYED | |
| | PLOTTED | |
| | TEMPLATE | |
| | AREAS | |
| NO. | AREAS CHECKED | |

| ORIGINAL SURVEY | BY | DATE |
|---|---|---|
| NOTE BOOK | SURVEYED | |
| | PLOTTED | |
| | TEMPLATE | |
| | AREAS | |
| NO. | AREAS CHECKED | |


CIVILTECH
450 E Devon Ave, Suite 300
Itasca, Illinois 60143
Tel: 630.773.3900 Fax: 630.773.3975
www.civiltechinc.com


| | |
|---|---|
| DESIGNED - PK | REVISED - |
| DRAWN - JRR | REVISED - |
| CHECKED - RTM | REVISED - |
| DATE - 12/17/2012 | REVISED - |

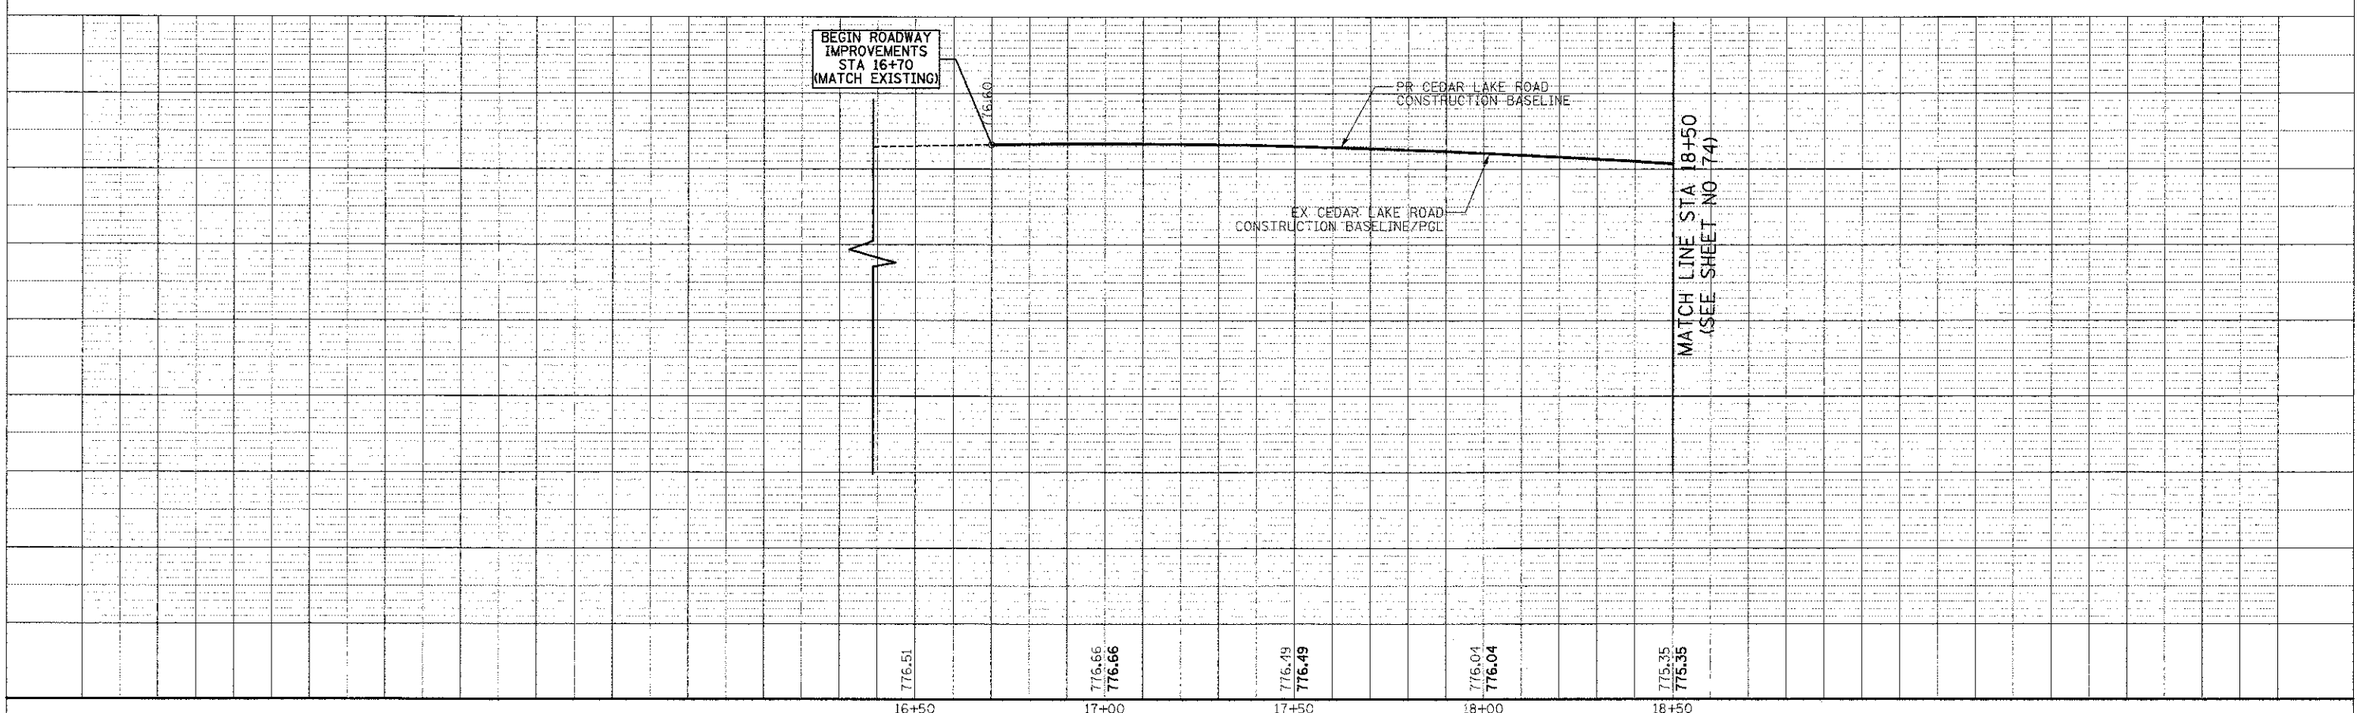**STATE OF ILLINOIS**
**DEPARTMENT OF TRANSPORTATION**

SCALES
VERT. 0 5 10
HORIZ. 0 20 40

**PLAN AND PROFILE**

SHEET NO. 14 OF 15 SHEETS | STA. 16+70 TO STA. 18+50

| F.A.U. RTE. | SECTION | COUNTY | TOTAL SHEETS | SHEET NO. |
|---|---|---|---|---|
| 0187 | 05-00121-07-WR | LAKE | 223 | 73 |
| | | CONTRACT NO. 63765 | | |

FED. ROAD DIST. NO. 1 | ILLINOIS | FED. AID PROJECT