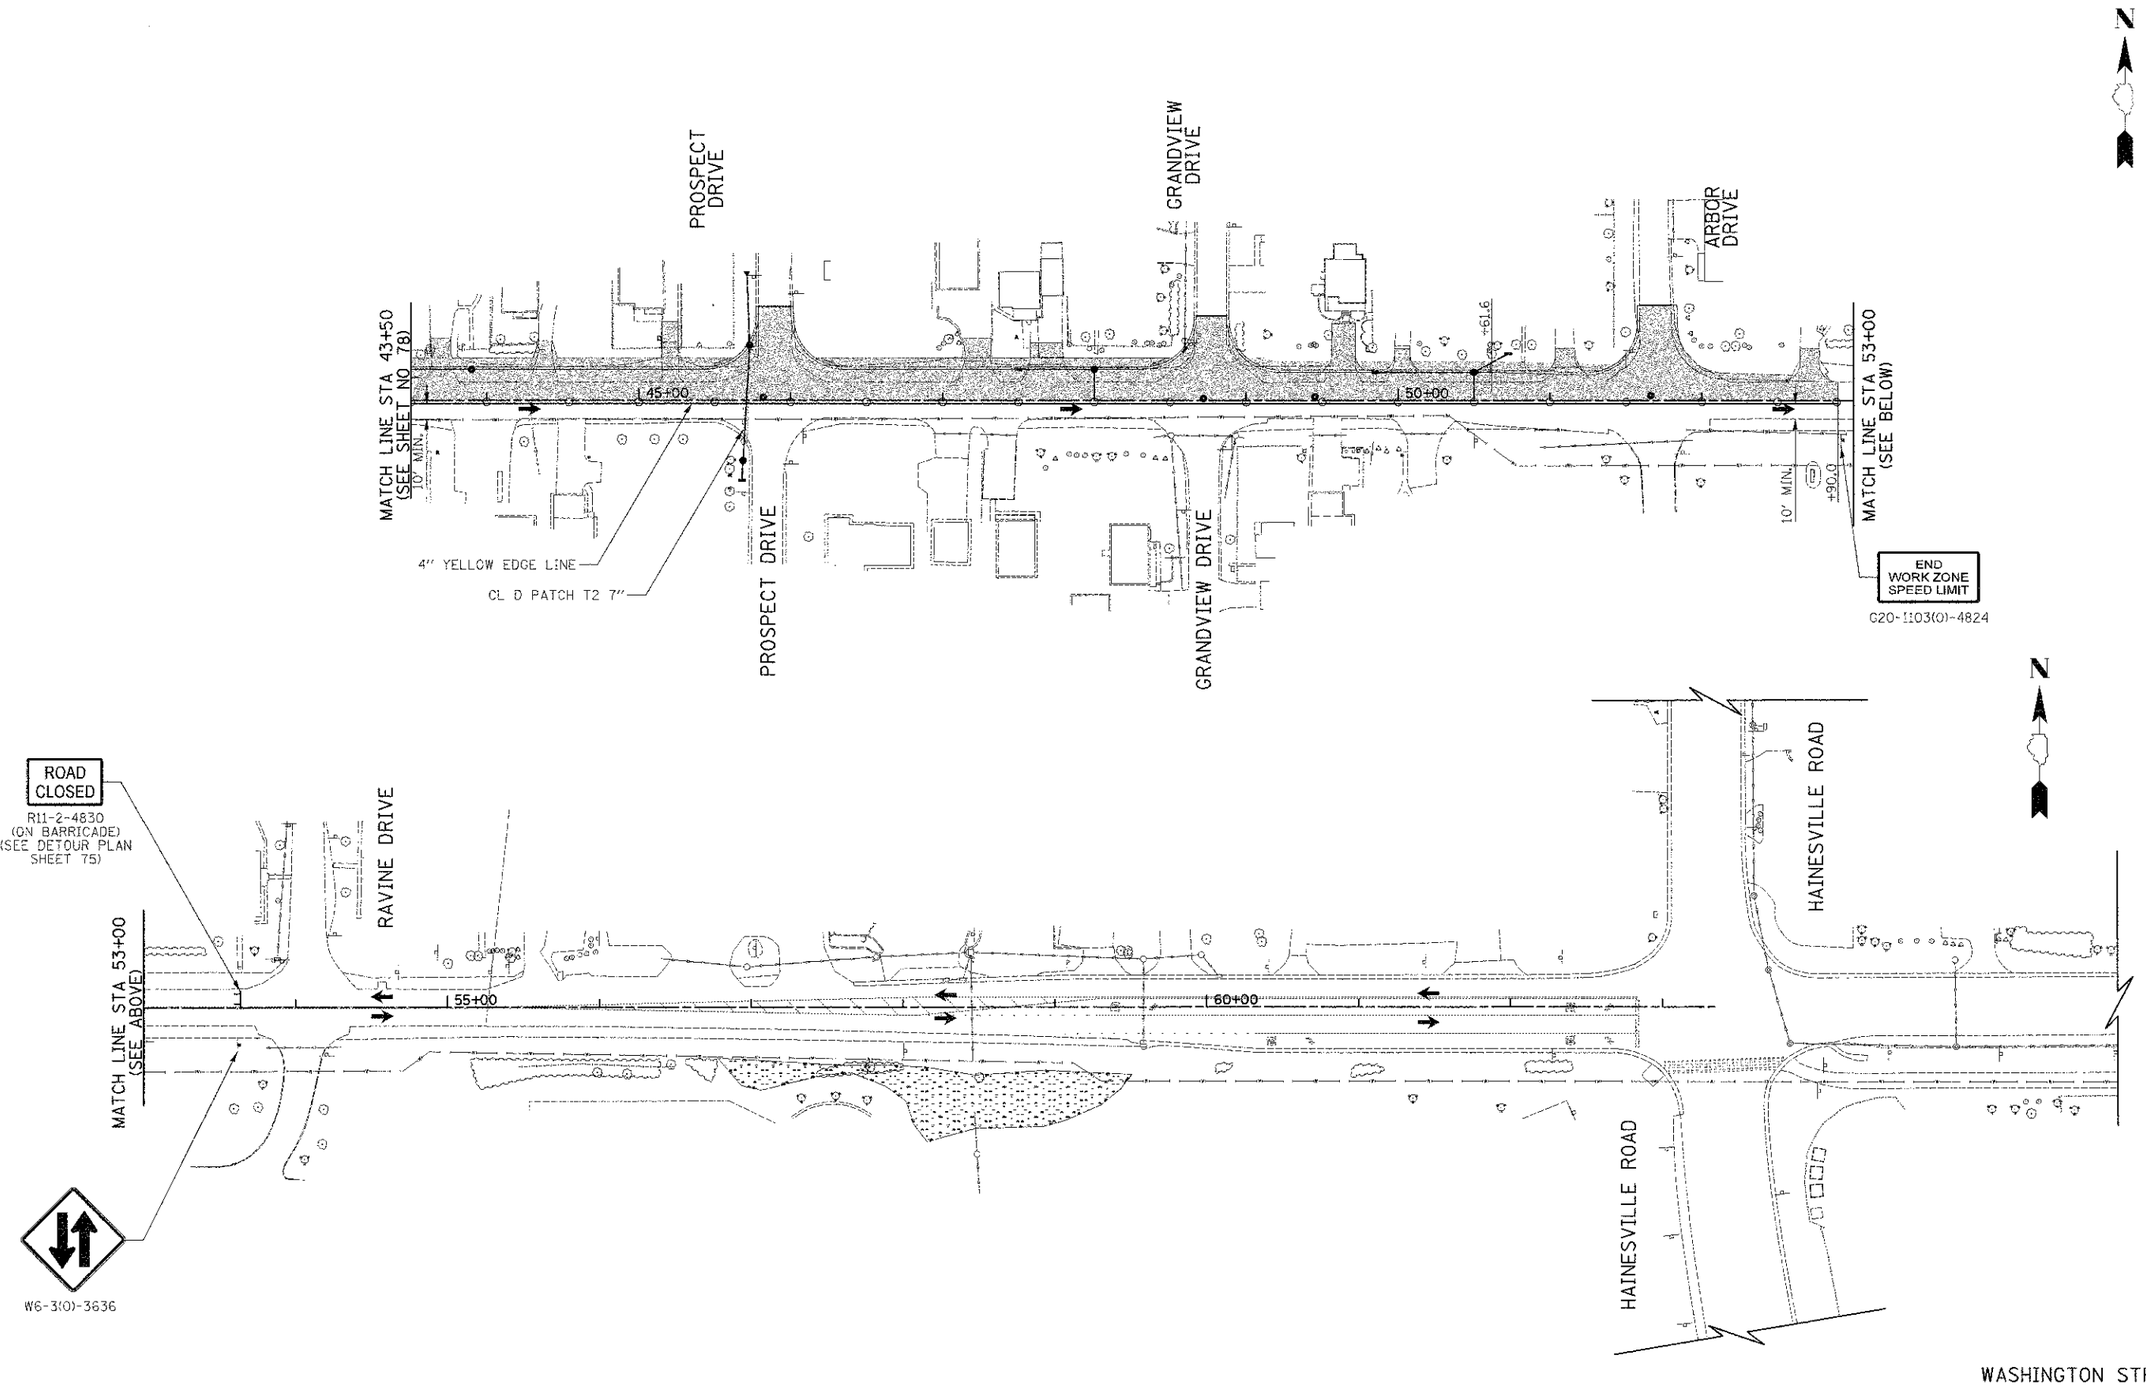

FINAL SURVEY	SURVEYED	BY	DATE
NOTE BOOK	PLOTTED		
	TEMPLATE		
NO.	AREAS		
	AREAS CHECKED		

ORIGINAL SURVEY	SURVEYED	BY	DATE
NOTE BOOK	PLOTTED		
	TEMPLATE		
NO.	AREAS		
	AREAS CHECKED		

CIVILTECH
450 E Devon Ave, Suite 300
Itasca, Illinois 60143
Tel: 630.773.3900 Fax: 630.773.3975
www.civiltechinc.com

DESIGNED - PK	REVISED -		
DRAWN - JRR	REVISED -		
CHECKED - RTM	REVISED -		
DATE - 1/7/2013	REVISED -		

STATE OF ILLINOIS
DEPARTMENT OF TRANSPORTATION

SCALE
0 50 100

STAGES OF CONSTRUCTION STAGE I

SHEET NO. 4 OF 4 SHEETS | STA. 43+50 TO STA. 63+00

F.A.U. RTE.	SECTION	COUNTY	TOTAL SHEETS	SHEET NO.
0187	05-00121-07-WR	LAKE	223	79
		CONTRACT NO. 63765		

FED. ROAD DIST. NO. 1 | ILLINOIS | FED. AID PROJECT