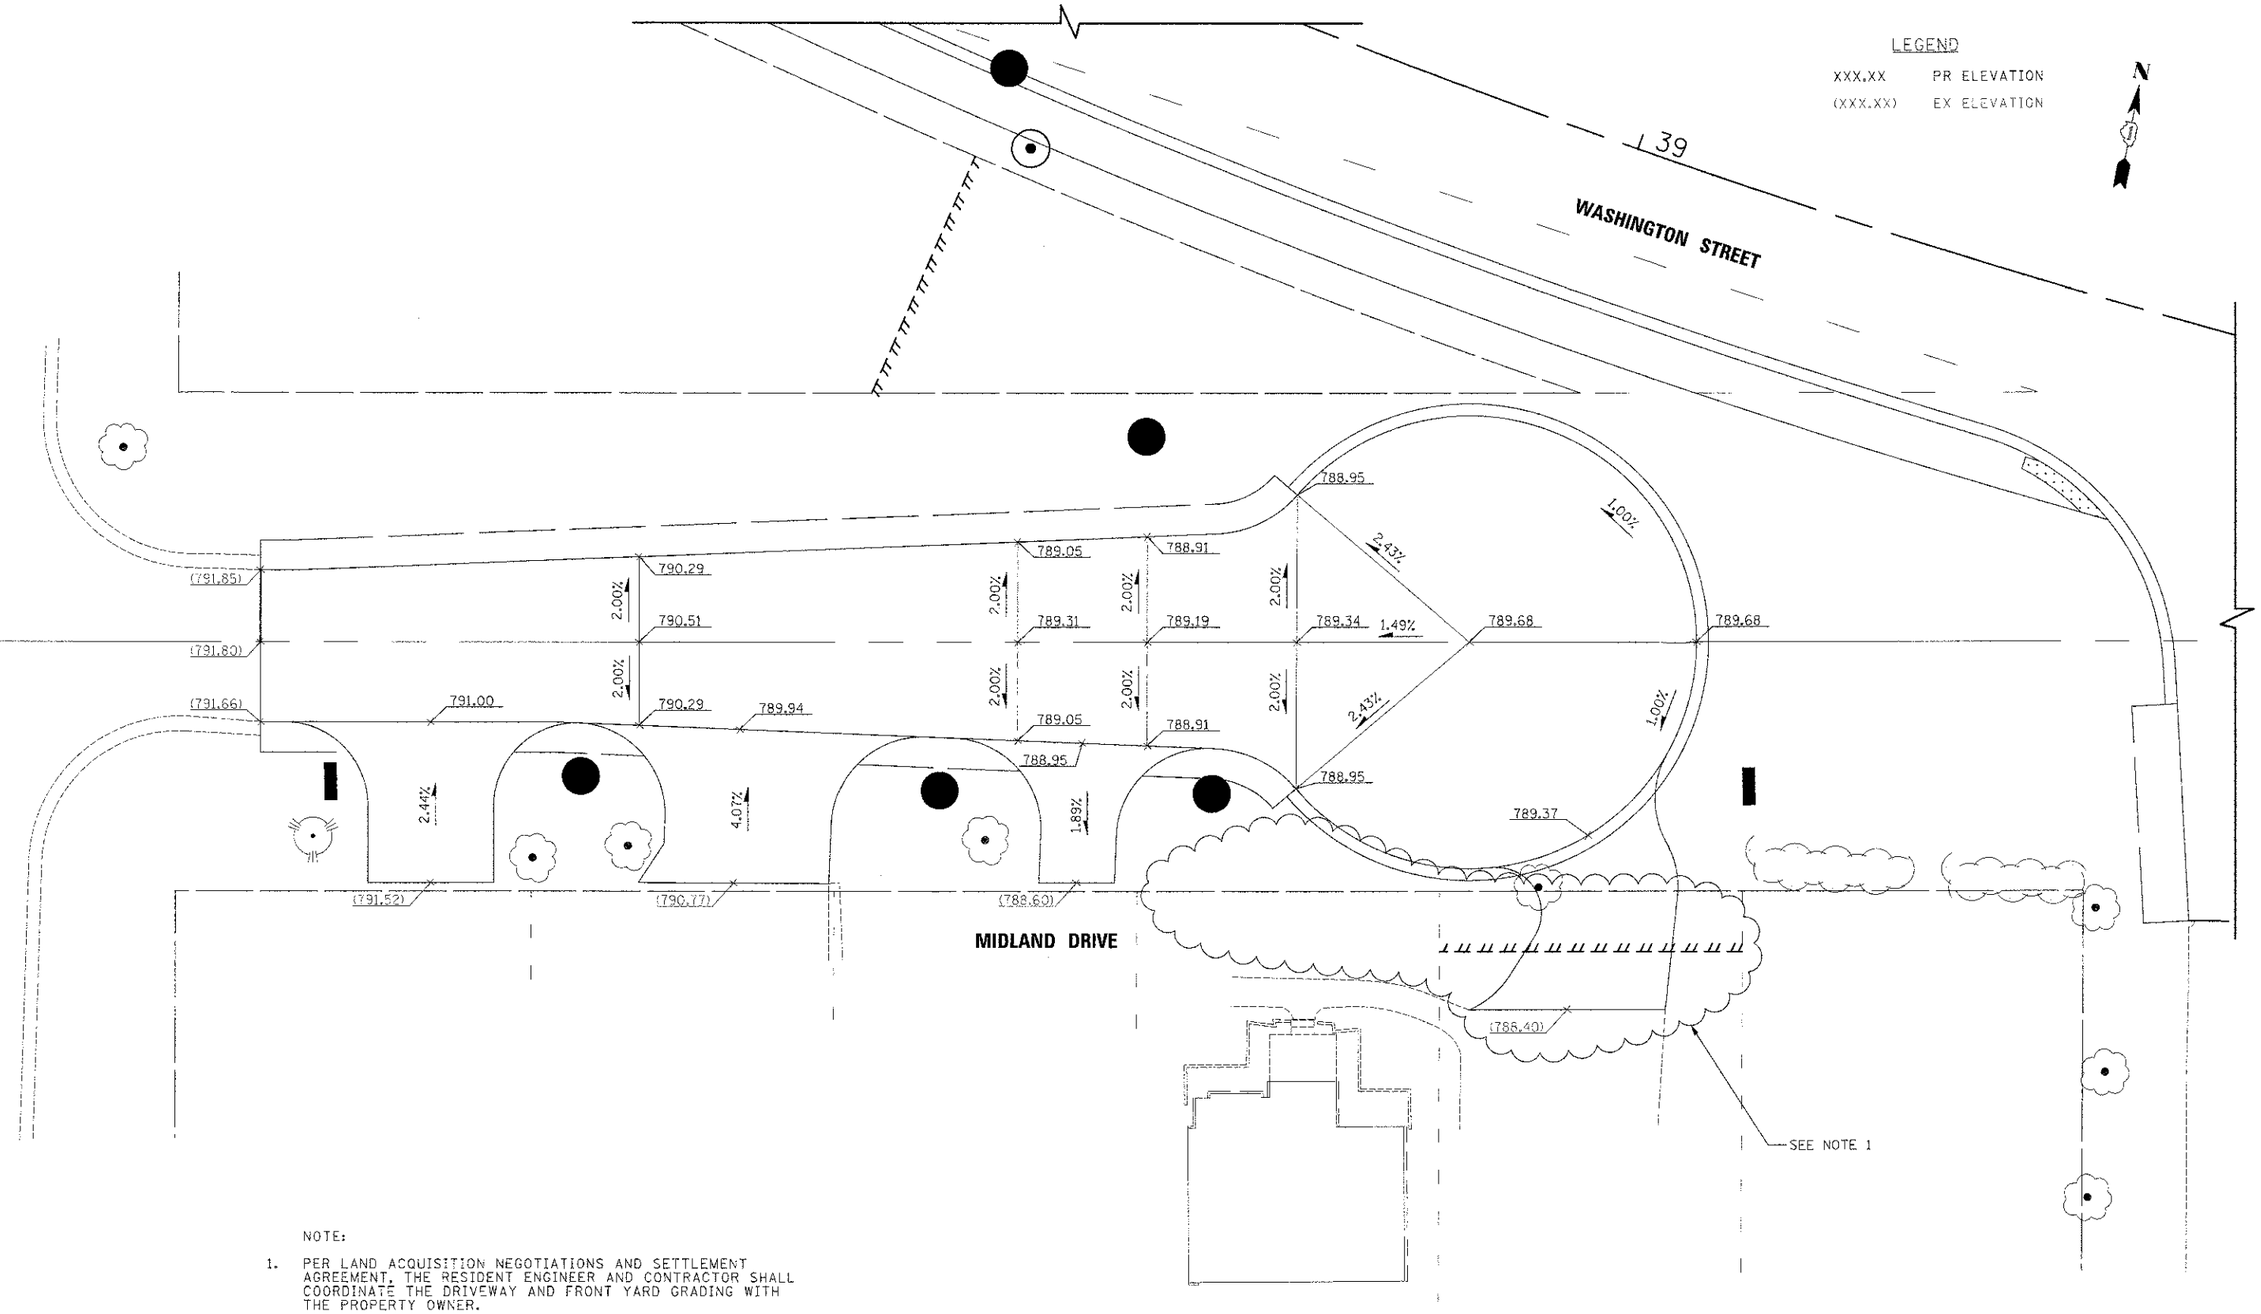

NOTE:

1. PER LAND ACQUISITION NEGOTIATIONS AND SETTLEMENT AGREEMENT, THE RESIDENT ENGINEER AND CONTRACTOR SHALL COORDINATE THE DRIVEWAY AND FRONT YARD GRADING WITH THE PROPERTY OWNER.

FINAL SURVEY		BY	DATE
NOTE BOOK	SURVEYED		
	PLOTTED		
	TEMPLATE		
	AREAS		
NO.	AREAS CHECKED		

ORIGINAL SURVEY		BY	DATE
NOTE BOOK	SURVEYED		
	PLOTTED		
	TEMPLATE		
	AREAS		
NO.	AREAS CHECKED		

CIVILTECH
450 E Devon Ave, Suite 300
Itasca, Illinois 60143
Tel: 630.773.3900 Fax: 630.773.3975
www.civiltechinc.com

DESIGNED - PK	REVISED -
DRAWN - JRR	REVISED -
CHECKED - RTM	REVISED -
DATE - 12/17/2012	REVISED -

STATE OF ILLINOIS
DEPARTMENT OF TRANSPORTATION

SCALES
HORIZ. 0 10 20

GRADING PLAN
MIDLAND DRIVE

SHEET NO. 2 OF 2 SHEETS

F.A.U. RTE.	SECTION	COUNTY	TOTAL SHEETS	SHEET NO.
0187	05-00121-07-WR	LAKE	223	116
		CONTRACT NO. 63765		

FED. ROAD DIST. NO. 1 ILLINOIS FED. AID PROJECT