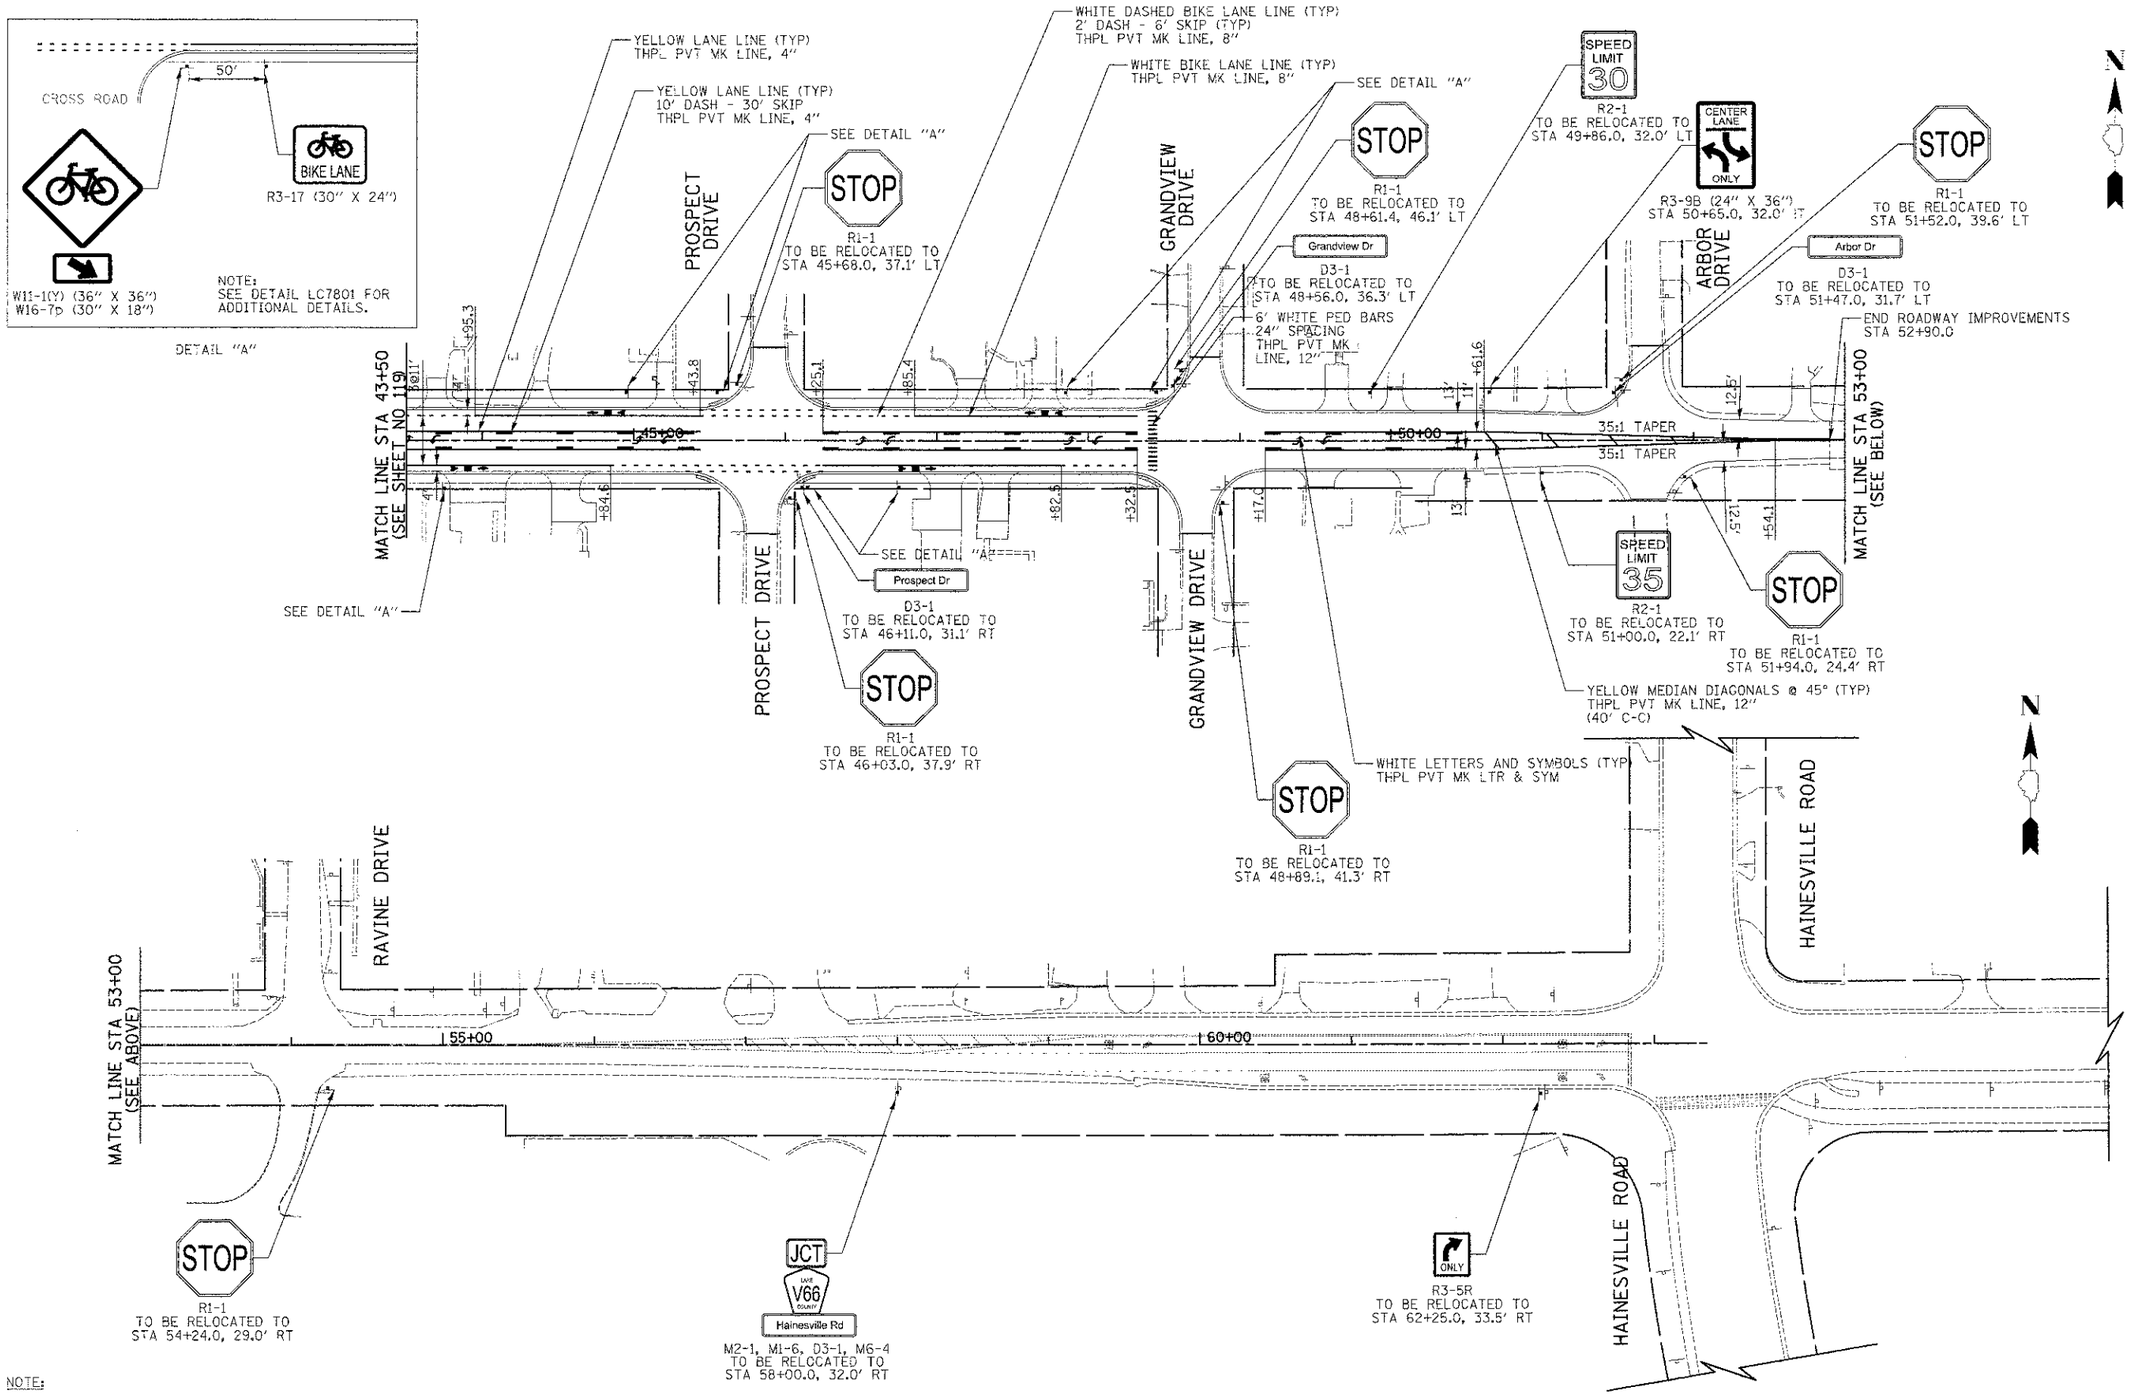

NOTE:

ALL SIGNS WILL BE INSTALLED BY LCDOT FORCES. EXISTING SIGNS SHOULD BE TAKEN DOWN BY THE CONTRACTOR AND SET ASIDE FOR LCDOT TO PICKUP, EXCEPT AS NOTED.

CIVILTECH 450 E Devon Ave, Suite 300 Itasca, Illinois 60143 Tel: 630.773.3900 Fax: 630.773.3975 www.civiltechinc.com	DESIGNED - PK DRAWN - JRR CHECKED - RTM DATE - 12/17/2012	REVISED - REVISED - REVISED - REVISED -	STATE OF ILLINOIS DEPARTMENT OF TRANSPORTATION	SCALE 0 50 100	PAVEMENT MARKING AND SIGNING SHEET NO. 4 OF 4 SHEETS STA. 43+50 TO STA. 63+00	F.A.U. RTE. 0187	SECTION 05-00121-07-WR	COUNTY LAKE	TOTAL SHEETS 223	SHEET NO. 120
						CONTRACT NO. 63765				
						FED. ROAD DIST. NO. 1	ILLINOIS	FED. AID PROJECT		