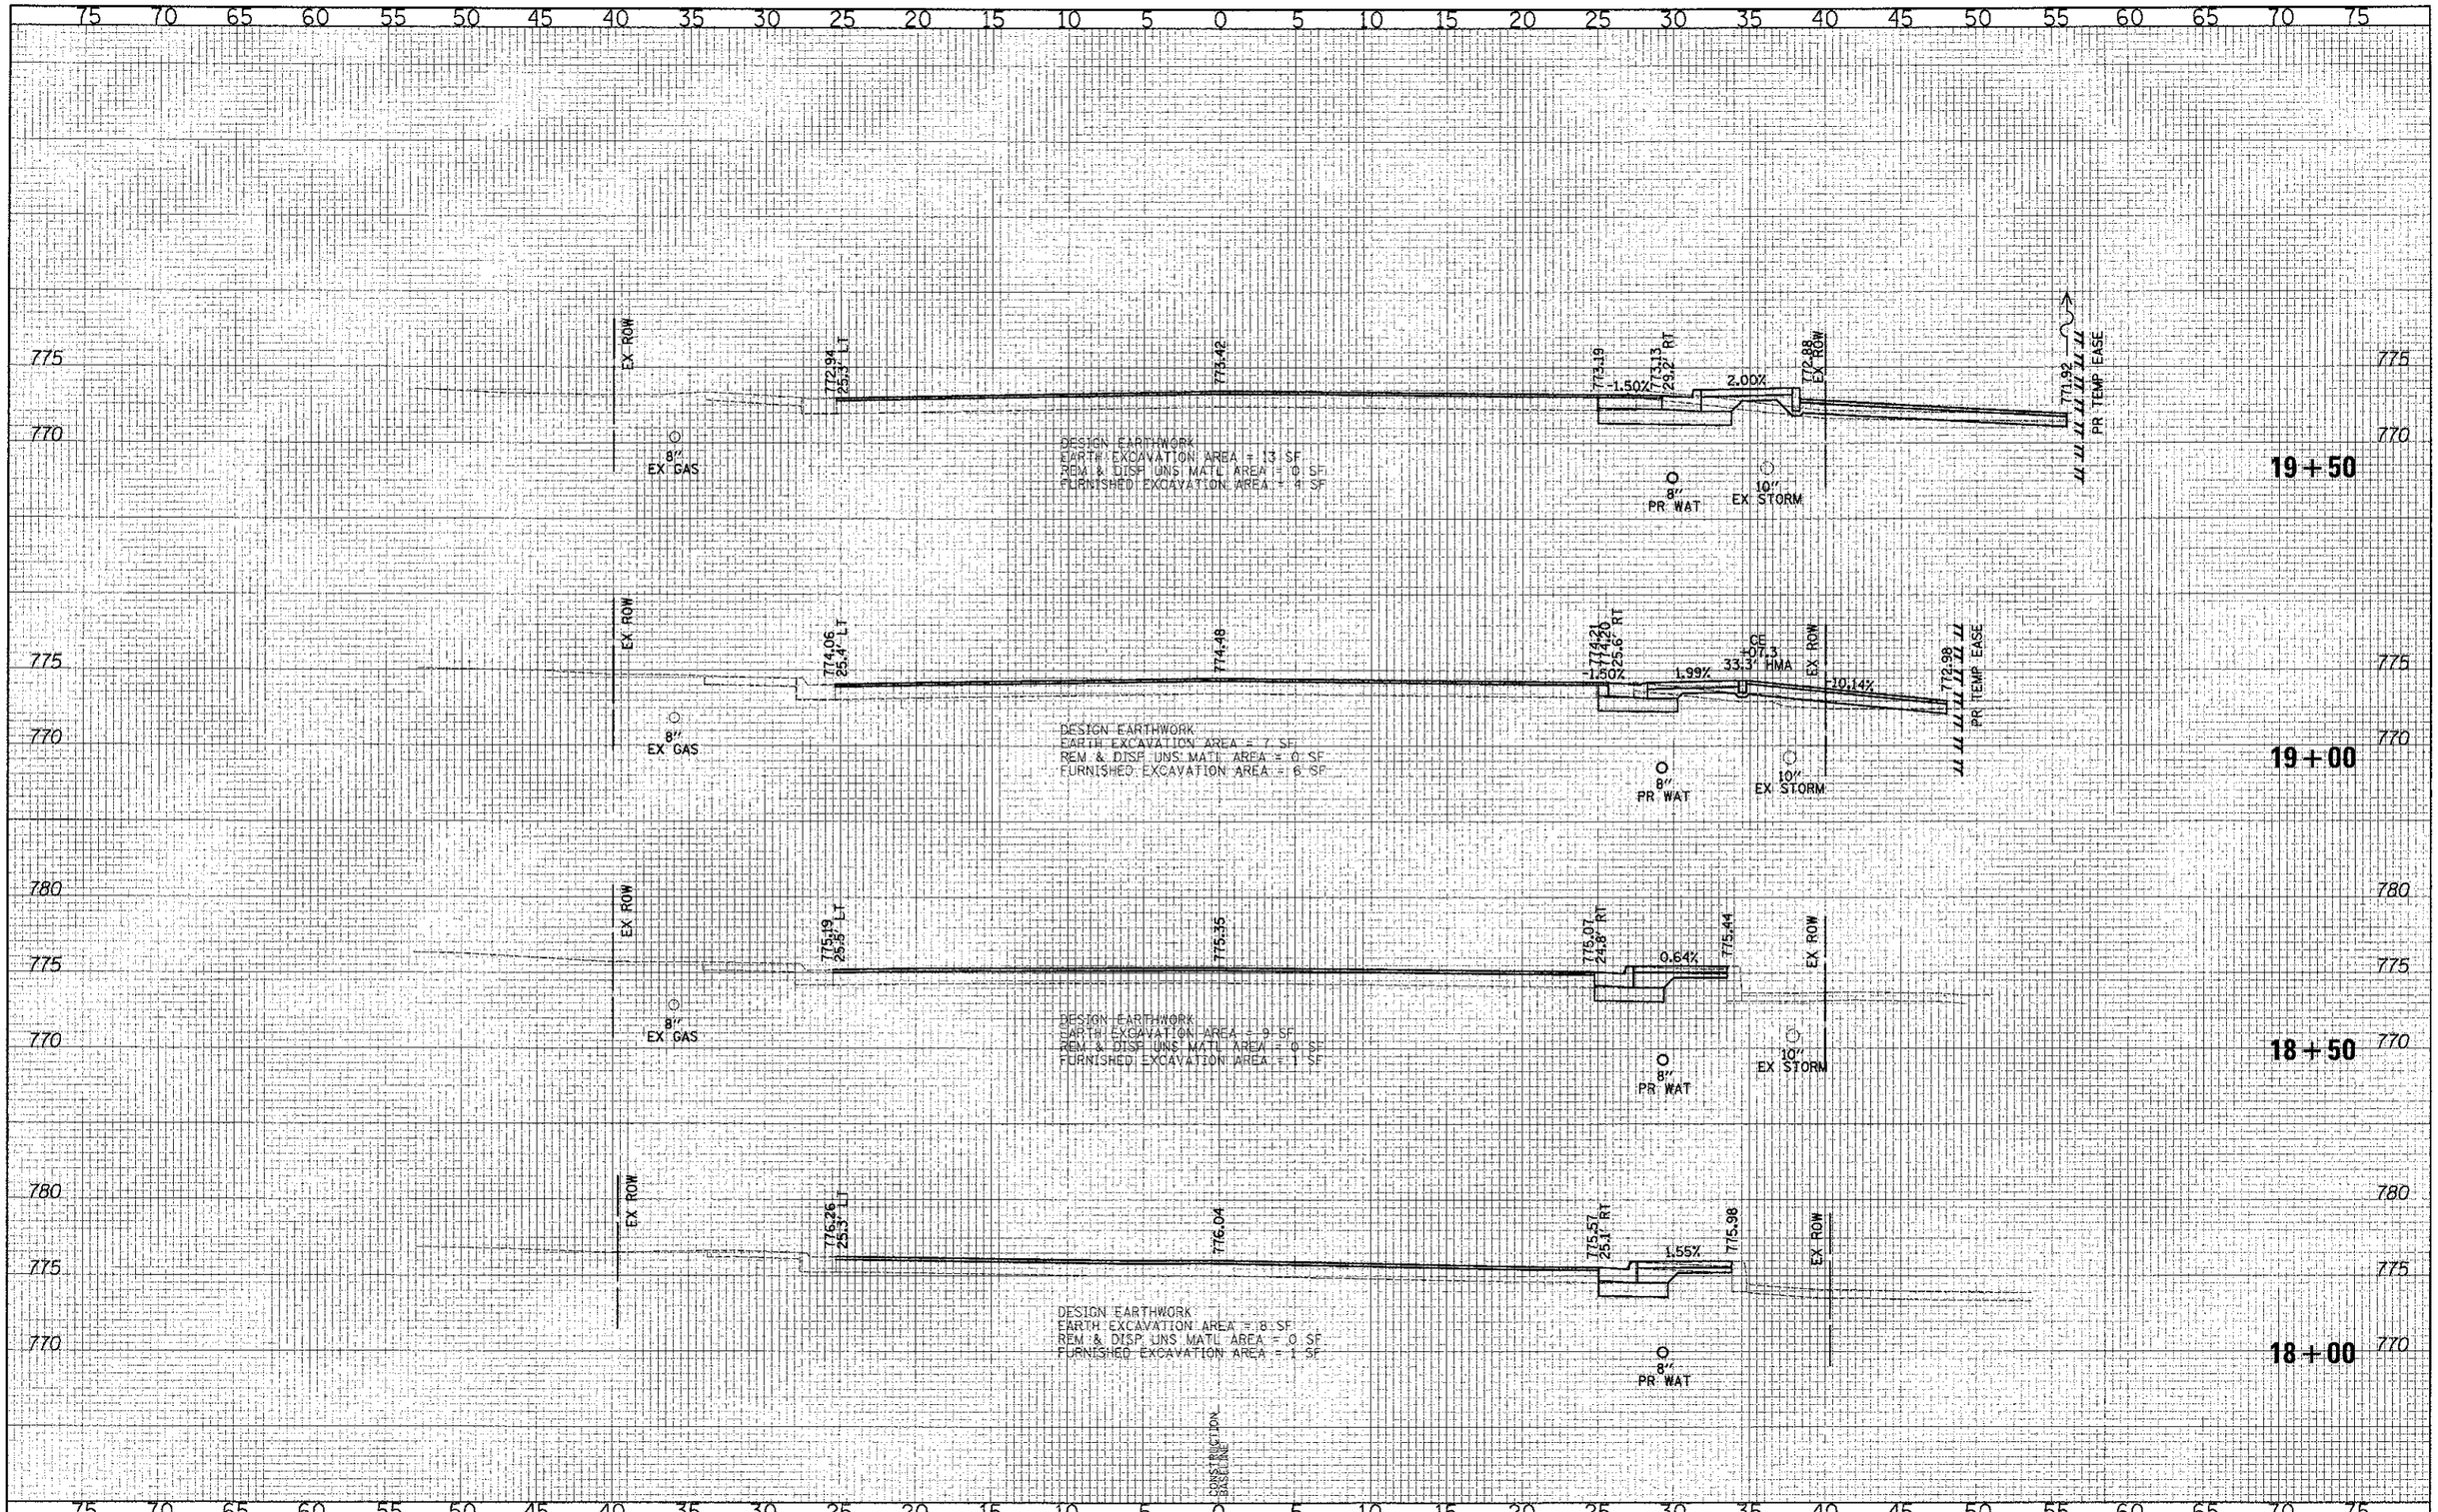

FINAL SURVEY	
NOTE BOOK	SURVEYED
	PLOTTED
	TEMPLATE
	AREAS
	AREAS CHECKED

ORIGINAL SURVEY	
NOTE BOOK	SURVEYED
	PLOTTED
	TEMPLATE
	AREAS
	AREAS CHECKED

NO.	BY	DATE

CIVILTECH
450 E Devon Ave, Suite 300
Itasca, Illinois 60143
Tel: 630.773.3900 Fax: 630.773.3975
www.civiltechinc.com

DESIGNED - PK	REVISED -	
DRAWN - JRR	REVISED -	
CHECKED - RTM	REVISED -	
DATE - 12/17/2012	REVISED -	

STATE OF ILLINOIS
DEPARTMENT OF TRANSPORTATION

SCALES
VERT. 0 5 10
HORIZ. 0 5 10

CROSS SECTIONS – CEDAR LAKE ROAD

SHEET NO. 2 OF 7 SHEETS | STA. 18+00.00 TO STA. 19+50.00

F.A.U. RTE.	SECTION	COUNTY	TOTAL SHEETS	SHEET NO.
0187	05-00121-07-WR	LAKE	223	218

CONTRACT NO. 63765

FED. ROAD DIST. NO. 1 | ILLINOIS | FED. AID PROJECT