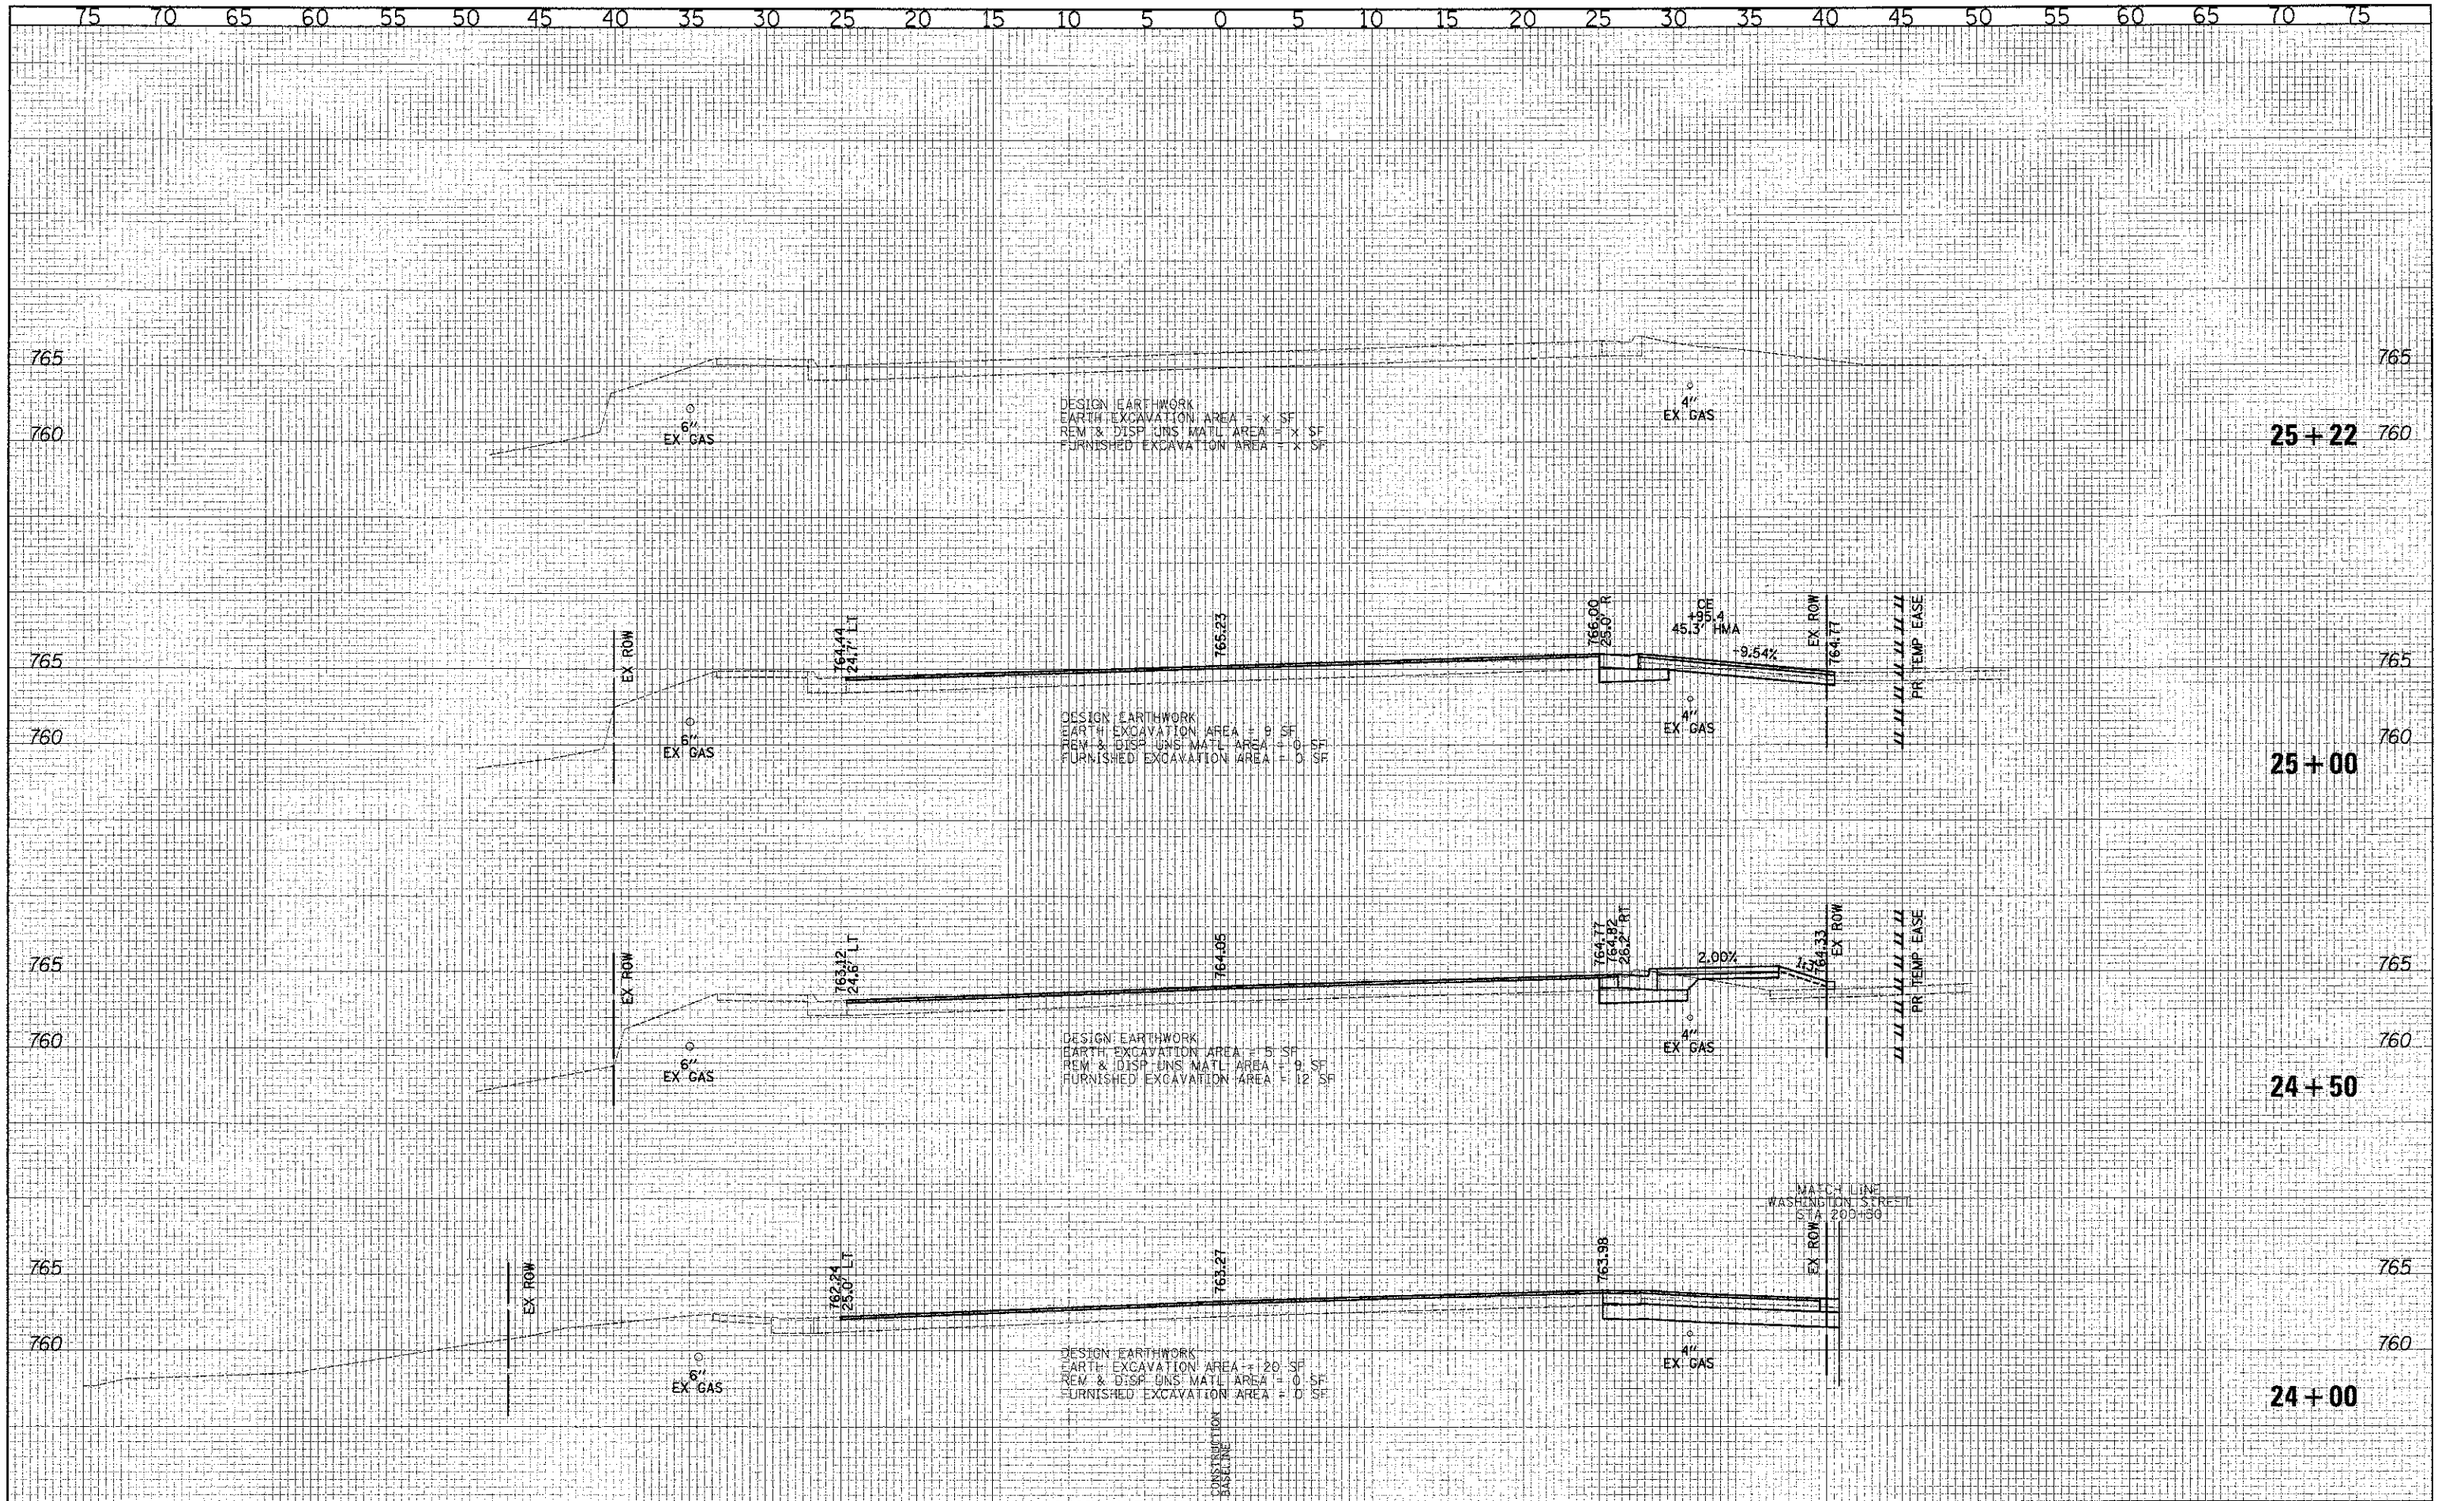

ORIGINAL SURVEY?	SURVEYED	
NOTE BOOK	PLOTTED	
	TEMPLATE	
	AREAS	
NO.	AREAS CHECKED	

1" IRON SURVEY?	SURVEYED	
NOTE BOOK	PLOTTED	
	TEMPLATE	
	AREAS	
NO.	AREAS CHECKED	

8"	DATE

BY	DATE

CIVILTECH
450 E Devon Ave, Suite 300
Itasca, Illinois 60143
Tel. 630.773.3900 Fax: 630.773.3975
www.civiltechinc.com

DESIGNED	- PK	REVISED	-
DRAWN	- JRR	REVISED	-
CHECKED	- RTM	REVISED	-
DATE	- 12/17/2012	REVISED	-

STATE OF ILLINOIS
DEPARTMENT OF TRANSPORTATION

SCALES
VERT. 0 5 10
HORIZ. 0 5 10

CROSS SECTIONS – CEDAR LAKE ROAD

SHEET NO. 6 OF 7 SHEETS | STA. 24+00.00 TO STA. 25+22.00

F.A.U. RTE.	SECTION	COUNTY	TOTAL SHEETS	SHEET NO.
0187	05-00121-07-WR	LAKE	223	222

CONTRACT NO. 63765

FED. ROAD DIST. NO. 1 | ILLINOIS | FED. AID PROJECT