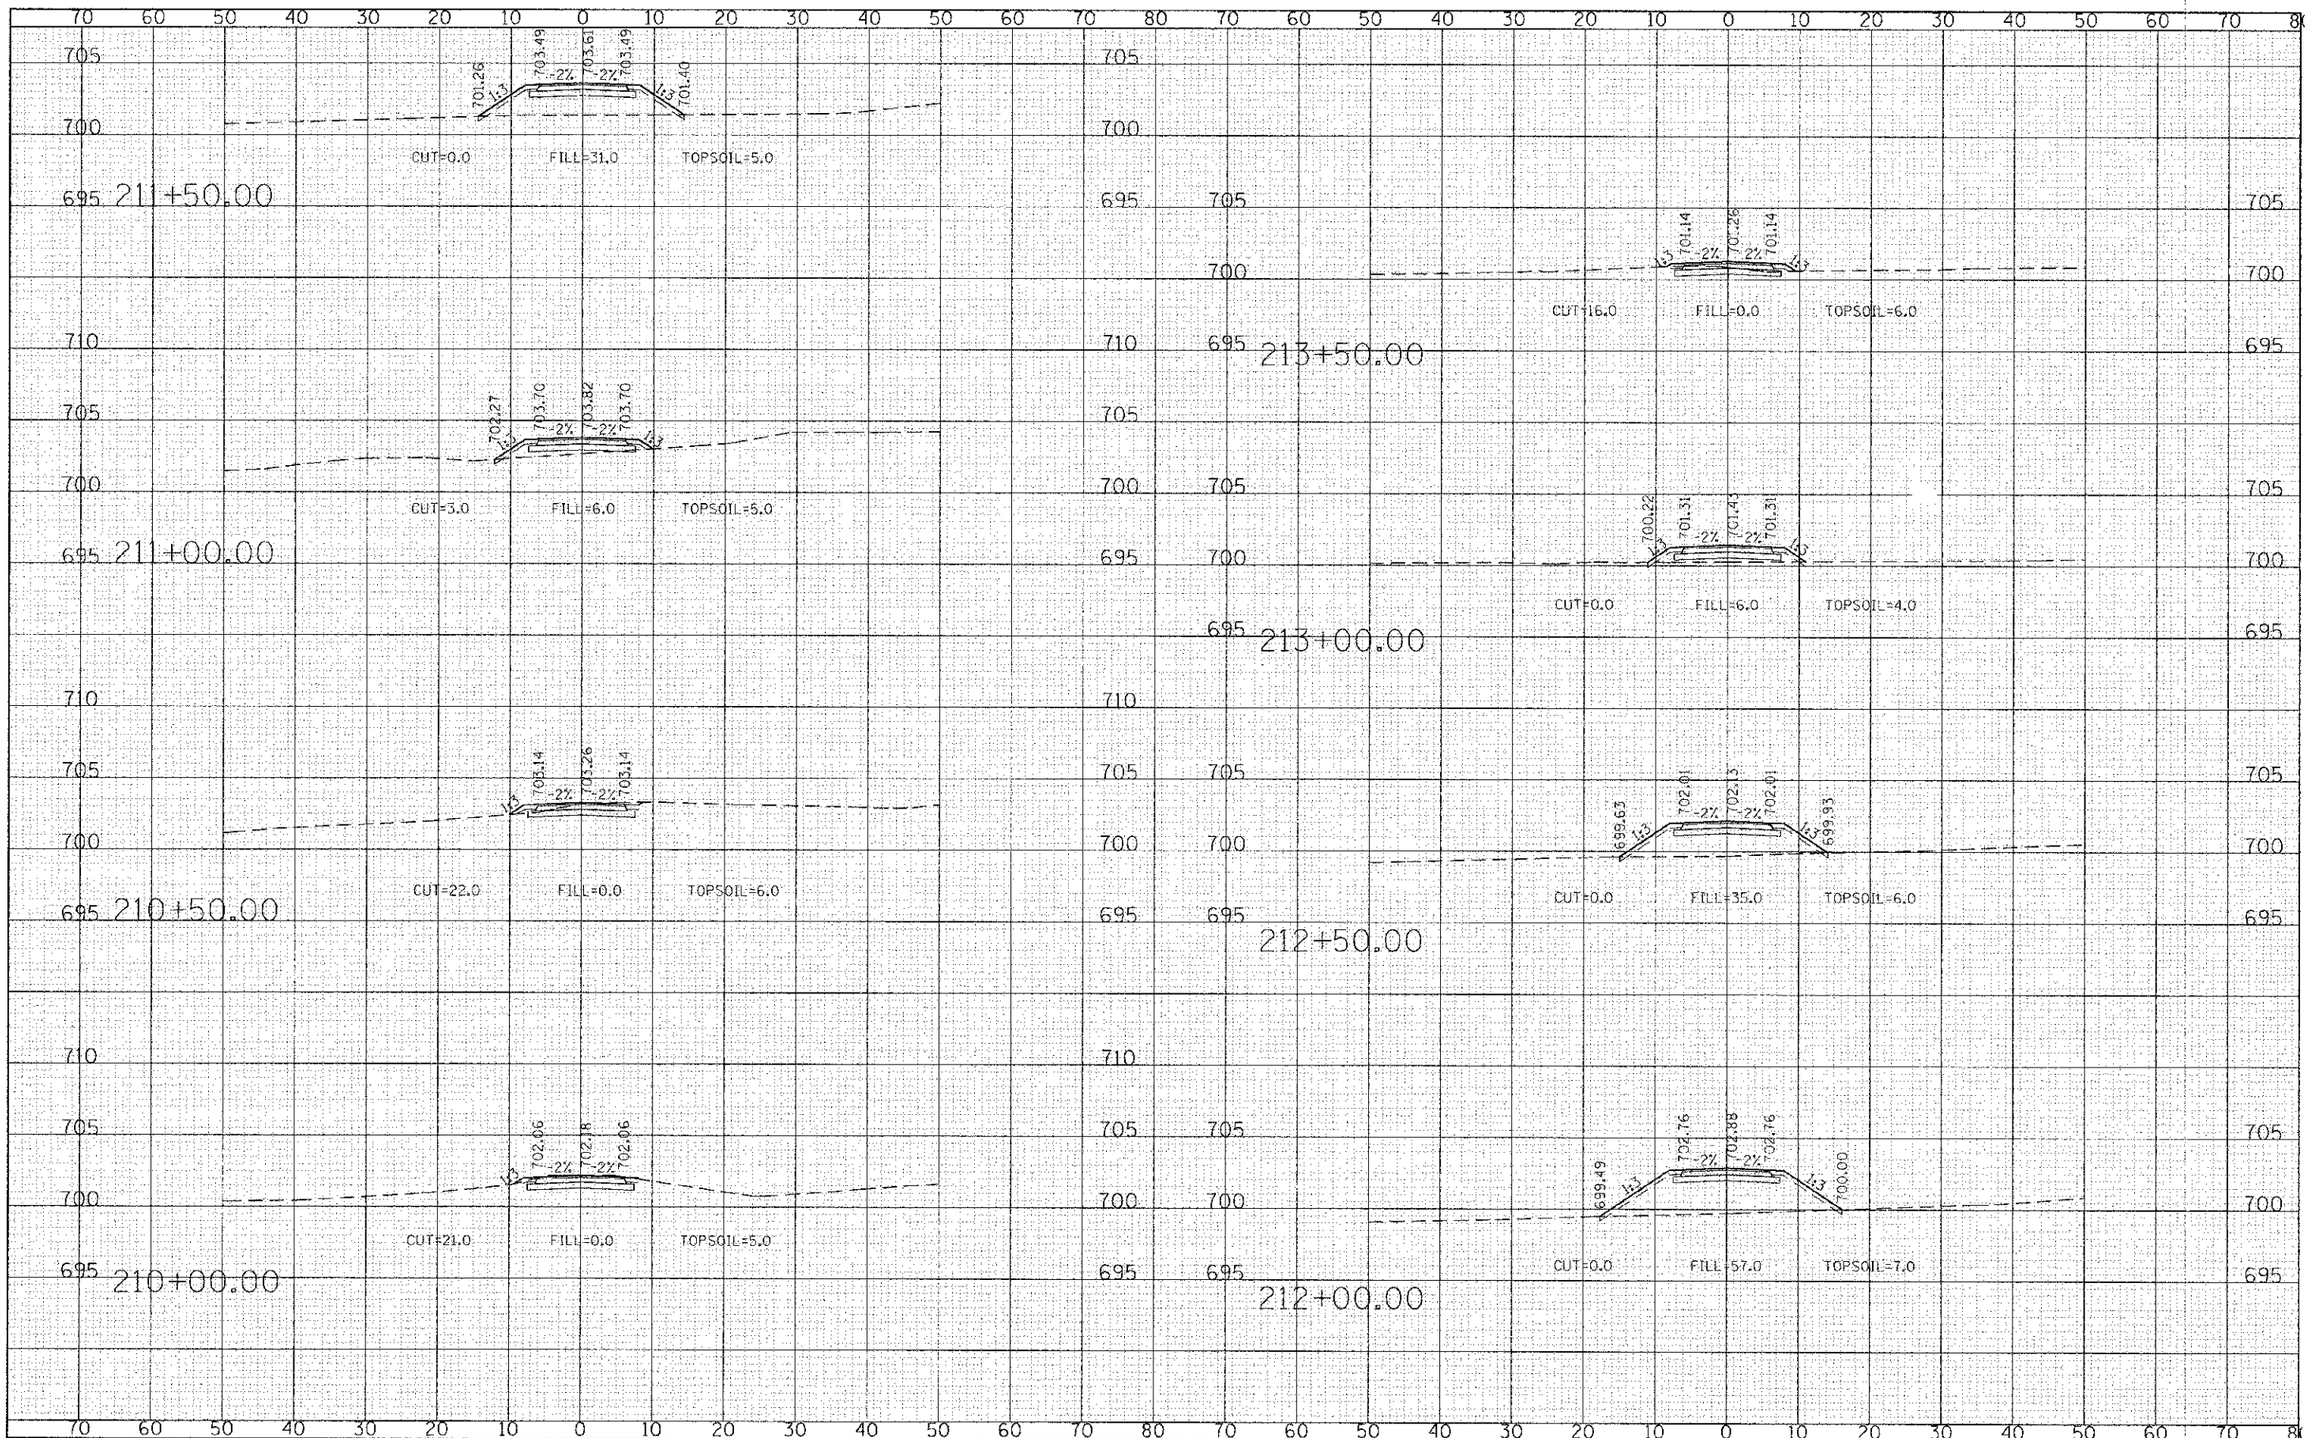

FINAL SURVEY	SURVEYED	BY	DATE
	PLOTTED		
NOTE BOOK	TRAV. PT		
	TRAV.		
NO.	AREAS CHECKED		

ORIGINAL SURVEY	SURVEYED	BY	DATE
	PLOTTED		
NOTE BOOK	TRAV. PT		
	TRAV.		
NO.	AREAS CHECKED		

FILE NAME = G:\CH02\2137\Road\Sheets\2137-SHT-XSNORTHEPUR.dgn	USER NAME = mikeartelord	DESIGNED - CEC	REVISED -
		DRAWN - CEC	REVISED -
	PLOT SCALE = 10.0000 ' / in.	CHECKED - DWB	REVISED -
	PLOT DATE = 2/13/2013	DATE - 02/04/2013	REVISED -

STATE OF ILLINOIS
DEPARTMENT OF TRANSPORTATION

BUSSE WOODS TRAIL OVERPASS
CROSS SECTIONS

SCALE: 10H : 5V | SHEET NO. 35 OF 43 SHEETS | STA. 210+00.00 TO STA. 213+50.00

F.A.P. RTE.	SECTION	COUNTY	TOTAL SHEETS	SHEET NO.
	09-00058-00-BT	COOK	43	42
		CONTRACT NO. 63809		

FED. ROAD DIST. NO. 7 | ILLINOIS | FED. AID PROJECT