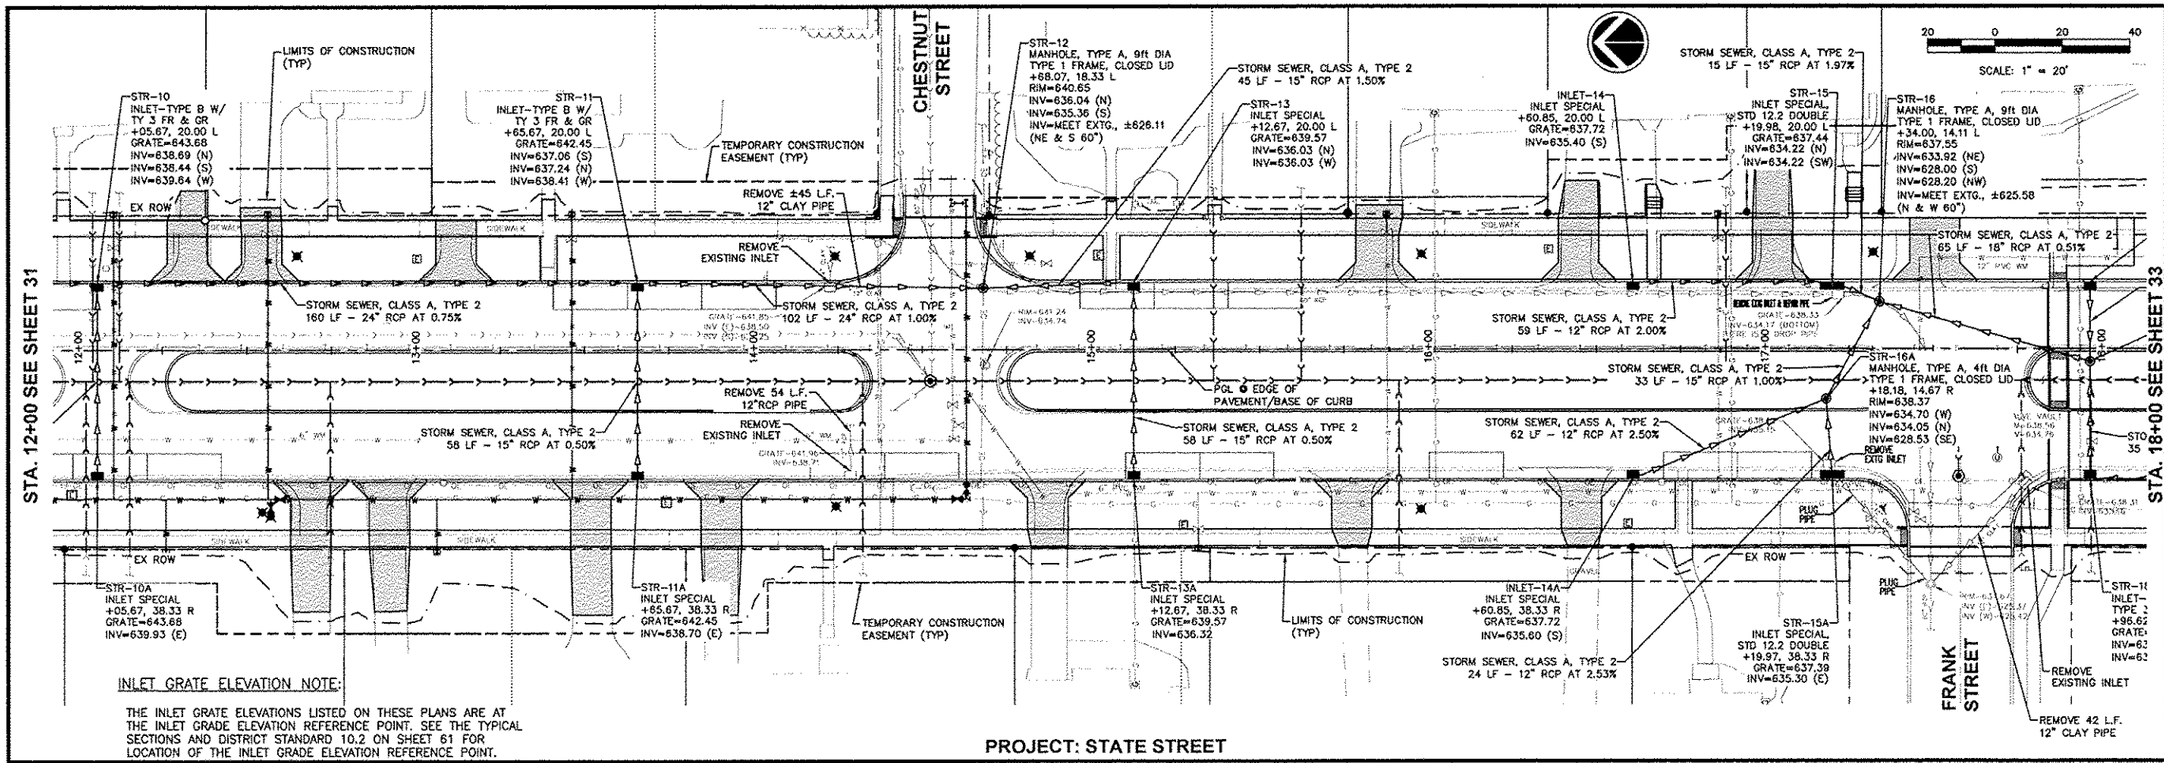

PROJECT: STATE STREET

HORIZONTAL SCALE: 1" = 20'
VERTICAL SCALE: 1" = 5'

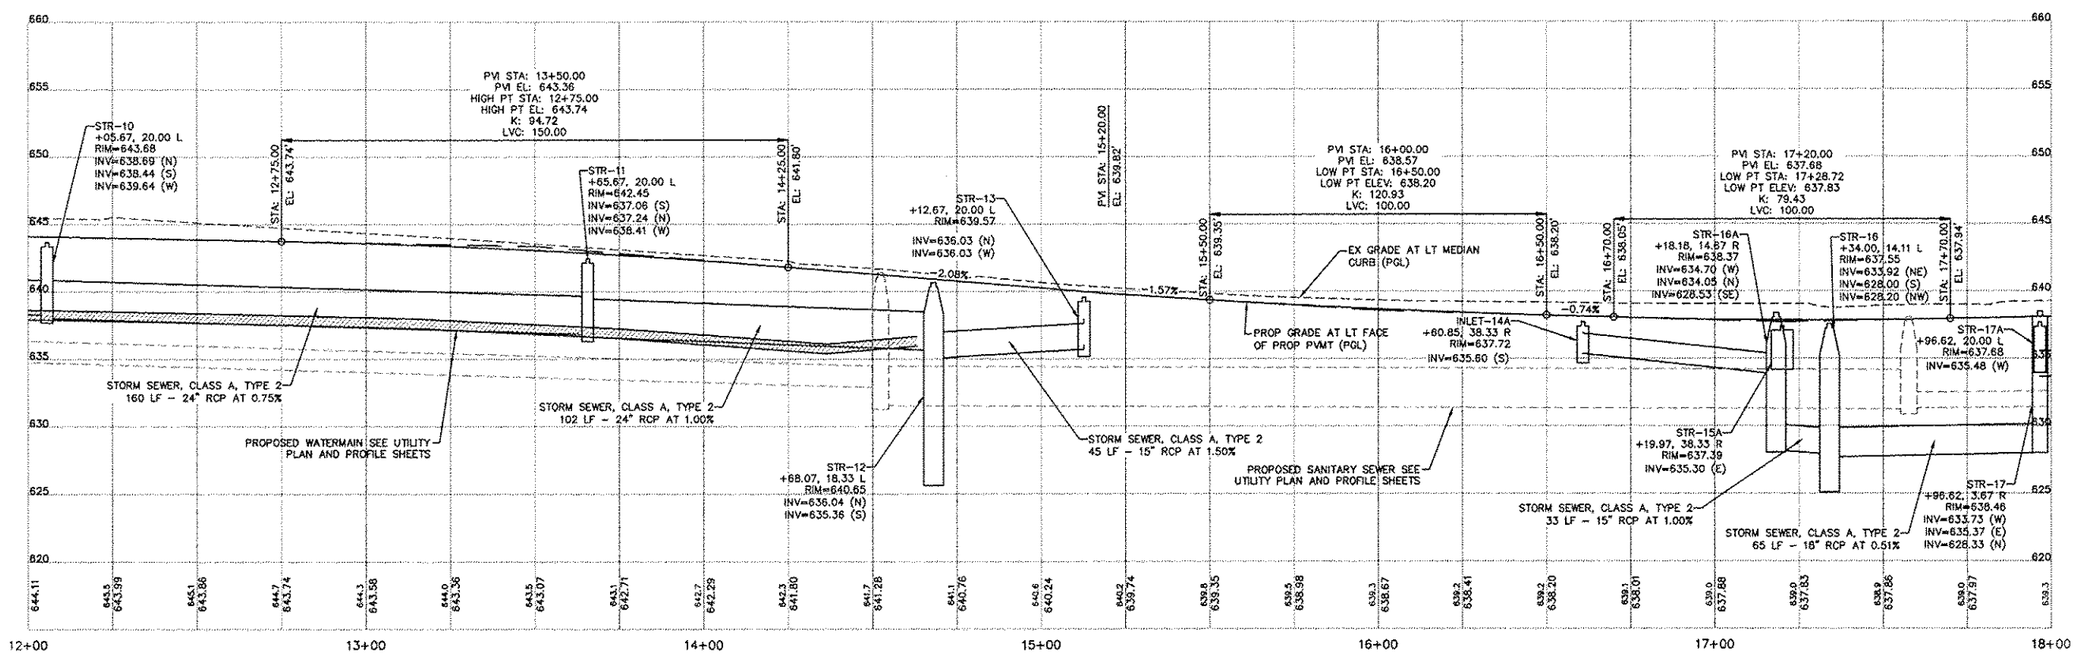

IL DESIGN FIRM NO. 184-000843

REVISIONS

No.	DESCRIPTION	DATE

Missman, Inc.
Professional Engineers & Land Surveyors
Rock Island, IL • Bettendorf, IA • Rockford, IL • Sycamore, IL
(309) 788-7644 • (563) 344-6286 • (815) 965-4400 • (815) 895-3825
www.missman.com

STATE STREET RE-CONSTRUCTION
GENESEO, ILLINOIS

DRAINAGE PLAN AND PROFILE - 4

Missman Project No: A10M008
File Name: A10M008 DRAINAGE PLAN STR06-09.dwg
© COPYRIGHT 2013 ALL RIGHTS RESERVED
Field Book No: ####
Drawn By: WKS
Checked By: JLM
Date: 11/19/2012

32

Sheet 32 of 99

G:\2010\MUNI\A10M008-Geneseo- S.State St. Sewer\Water\Drawings\Plot\A10M008 DRAINAGE PLAN PROFILES.dwg, 3/7/2013 9:37:57 AM, jeffm