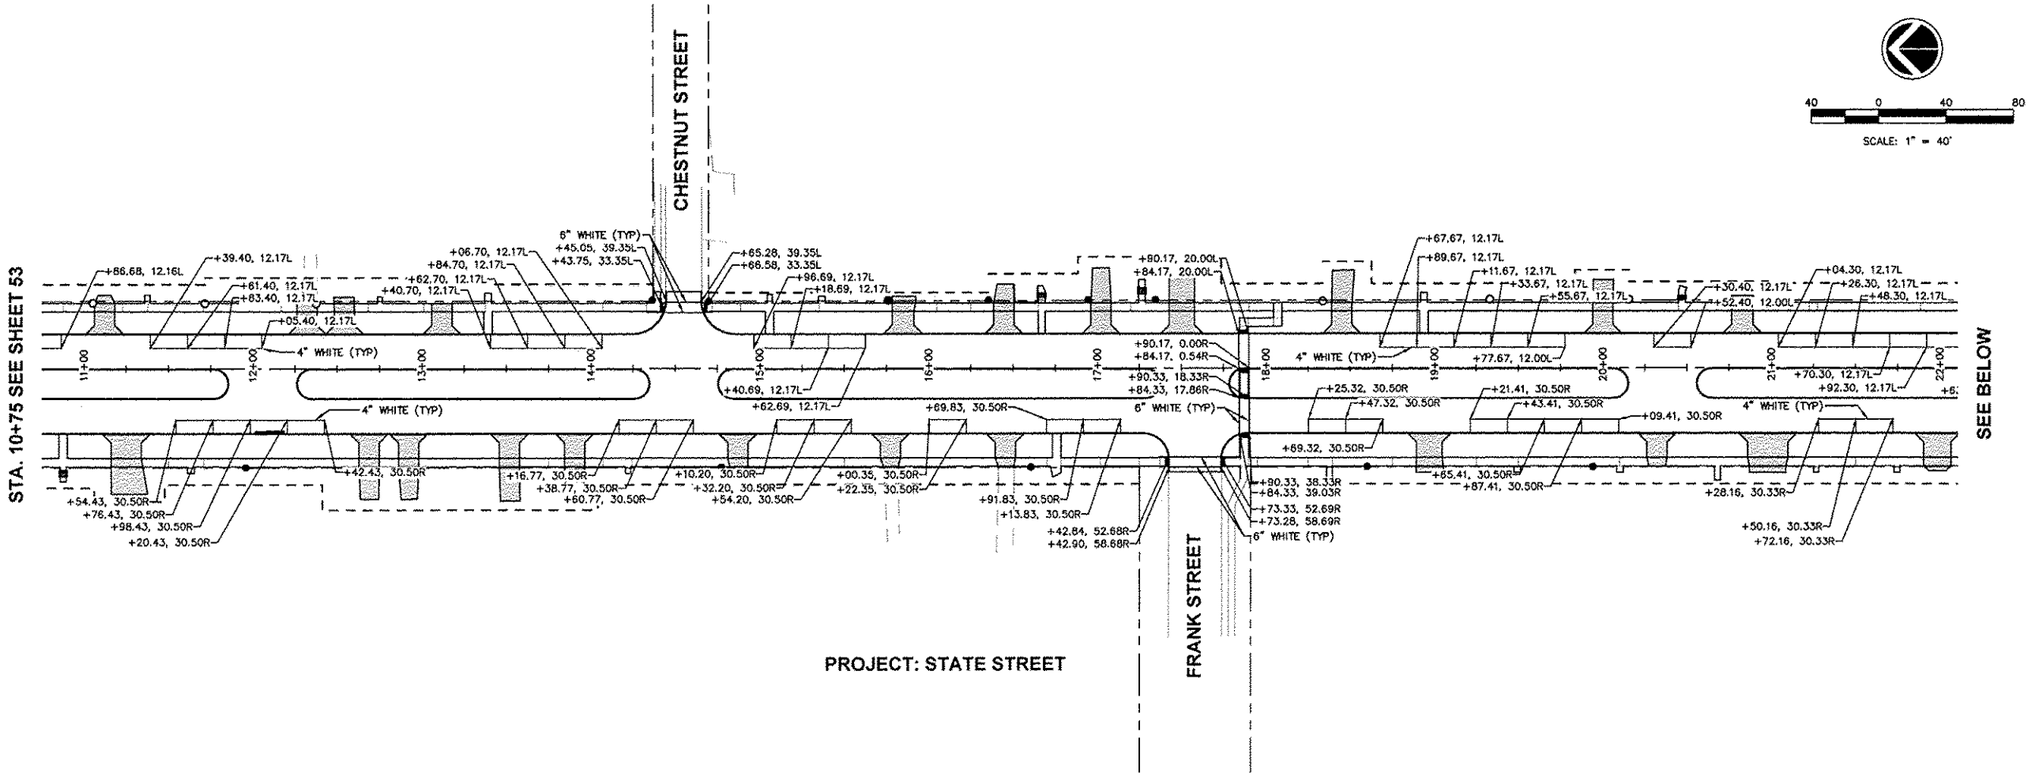

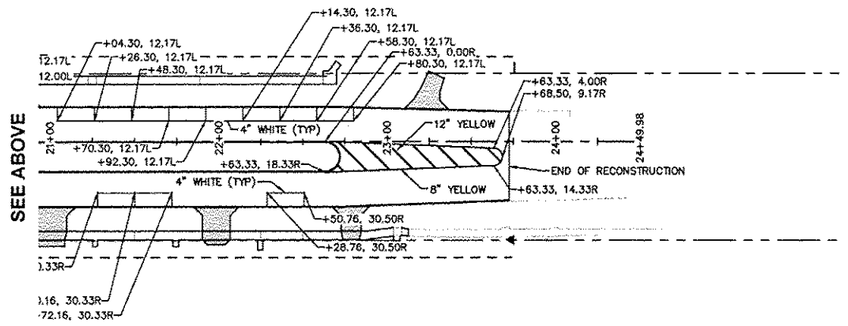

REVISIONS

No.	DESCRIPTION	DATE

Missman, Inc.
Professional Engineers & Land Surveyors
Rock Island, IL • Bettendorf, IA • Rockford, IL • Sycamore, IL
(309) 788-7644 (563) 344-0260 (815) 965-5400 (815) 895-3825
www.missman.com

STATE STREET RE-CONSTRUCTION
GENESEO, ILLINOIS

PAVEMENT MARKING PLAN - 2

Missman Project No: A10M008
File Name: A10M008 PAVEMENT MARKINGS.dwg
© COPYRIGHT 2013 ALL RIGHTS RESERVED
Field Book No: ####
Drawn By: WKS
Checked By: JLM
Date: 11/19/2012

54

Sheet 54 of 99

IL DESIGN FIRM NO. 184-000843

G:\2010\MUNI\A10M008-Geneseo- S.State St. Sewer\Water\Drawings\Plot\A10M008 PAVEMENT MARKINGS.dwg, 3/7/2013 9:46:40 AM, jeffm