SCALE:
1" = 10' H
1" = 5' V

LEGEND:
PGL = PROFILE GRADE LINE (CONTROL LINE)
TCE = TEMPORARY CONSTRUCTION EASEMENT
EX ROW = EXISTING RIGHT OF WAY

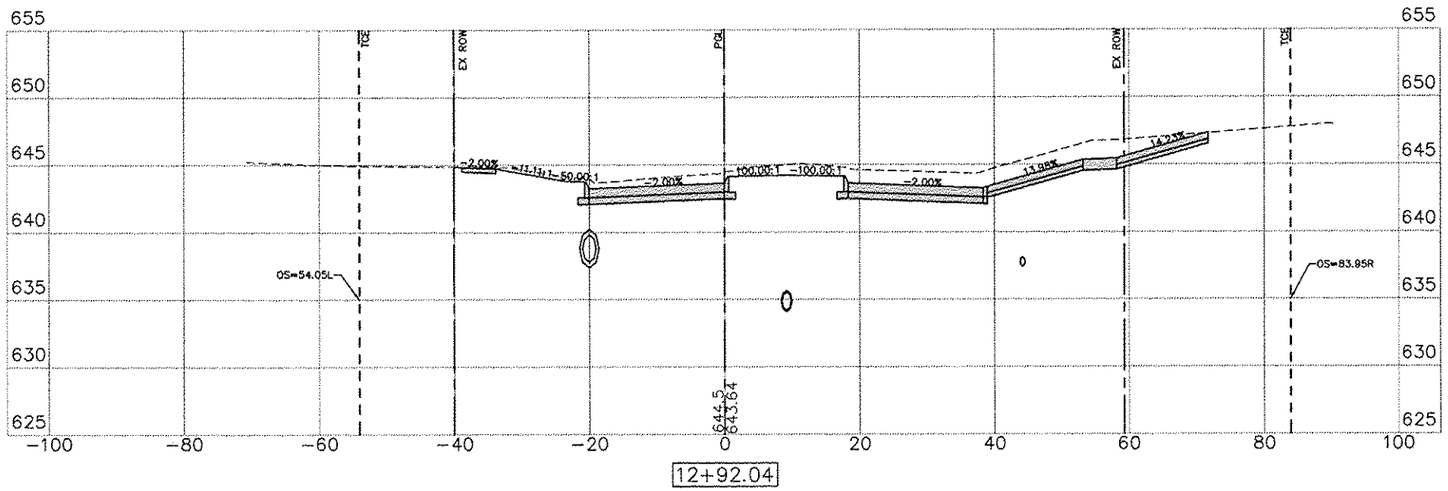

12+92.04

C= 97.56 F= 1.96

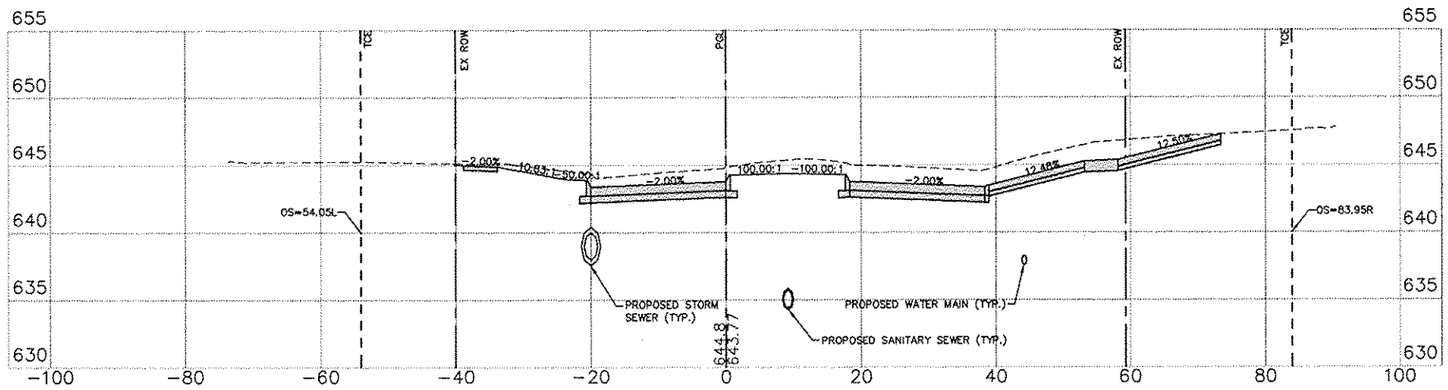

12+68.42

C= 85.73 F= 0.69

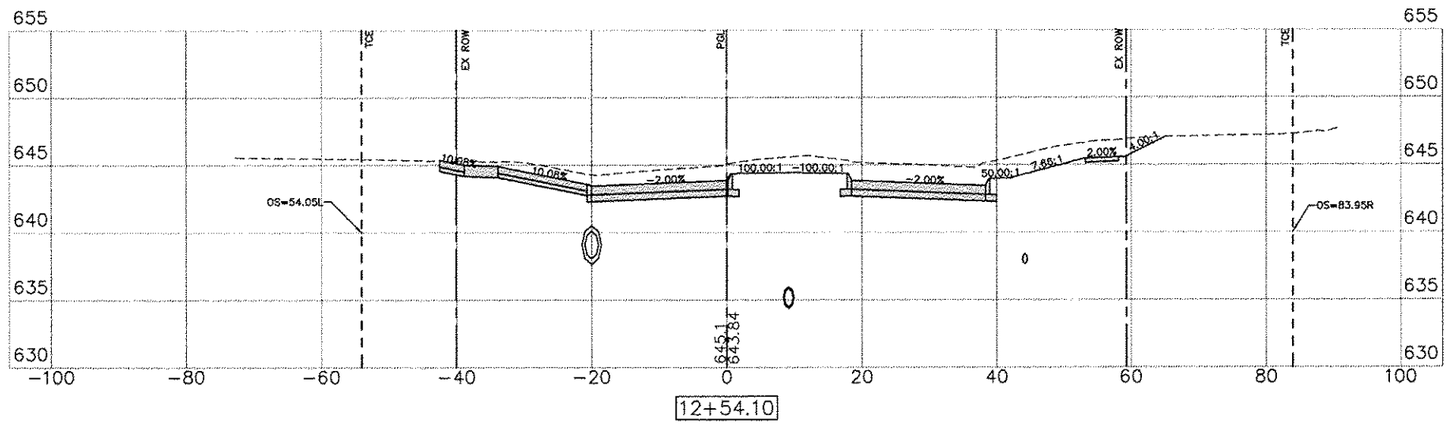

12+54.10

C= 104.49 F= 0.98

REVISIONS

No.	DESCRIPTION	DATE

Missman, Inc.
Professional Engineers & Land Surveyors
Rock Island, IL • Bettendorf, IA • Rockford, IL • Sycamore, IL
(309) 788-7044 (563) 344-0260 (815) 965-8400 (815) 895-3805
www.missman.com

STATE STREET RE-CONSTRUCTION
GENESEO, ILLINOIS

CROSS SECTIONS - 16

Missman Project No: A10M008
File Name: A10M008 X SECTIONS.dwg
© COPYRIGHT 2013 ALL RIGHTS RESERVED
Field Book No: ####
Drawn By: WKS
Checked By: JLM
Date: 11/19/2012

84

Sheet 84 of 99

G:\2010\MUNA\10M008-Geneseo- S.State St. Sewer\Water\Drawings\Plot\A10M008 X SECTIONS.dwg, 3/7/2013 10:01:57 AM, jeffm