F.A.P. RTE.	SECTION	COUNTY	TOTAL SHEETS	SHEET NO.
N/A	*	KANKAKEE	18	8

CONTRACT NO. 87539

FED. ROAD DIST. NO.	ILLINOIS	FED. AID PROJECT
*10-00276-00-BT		

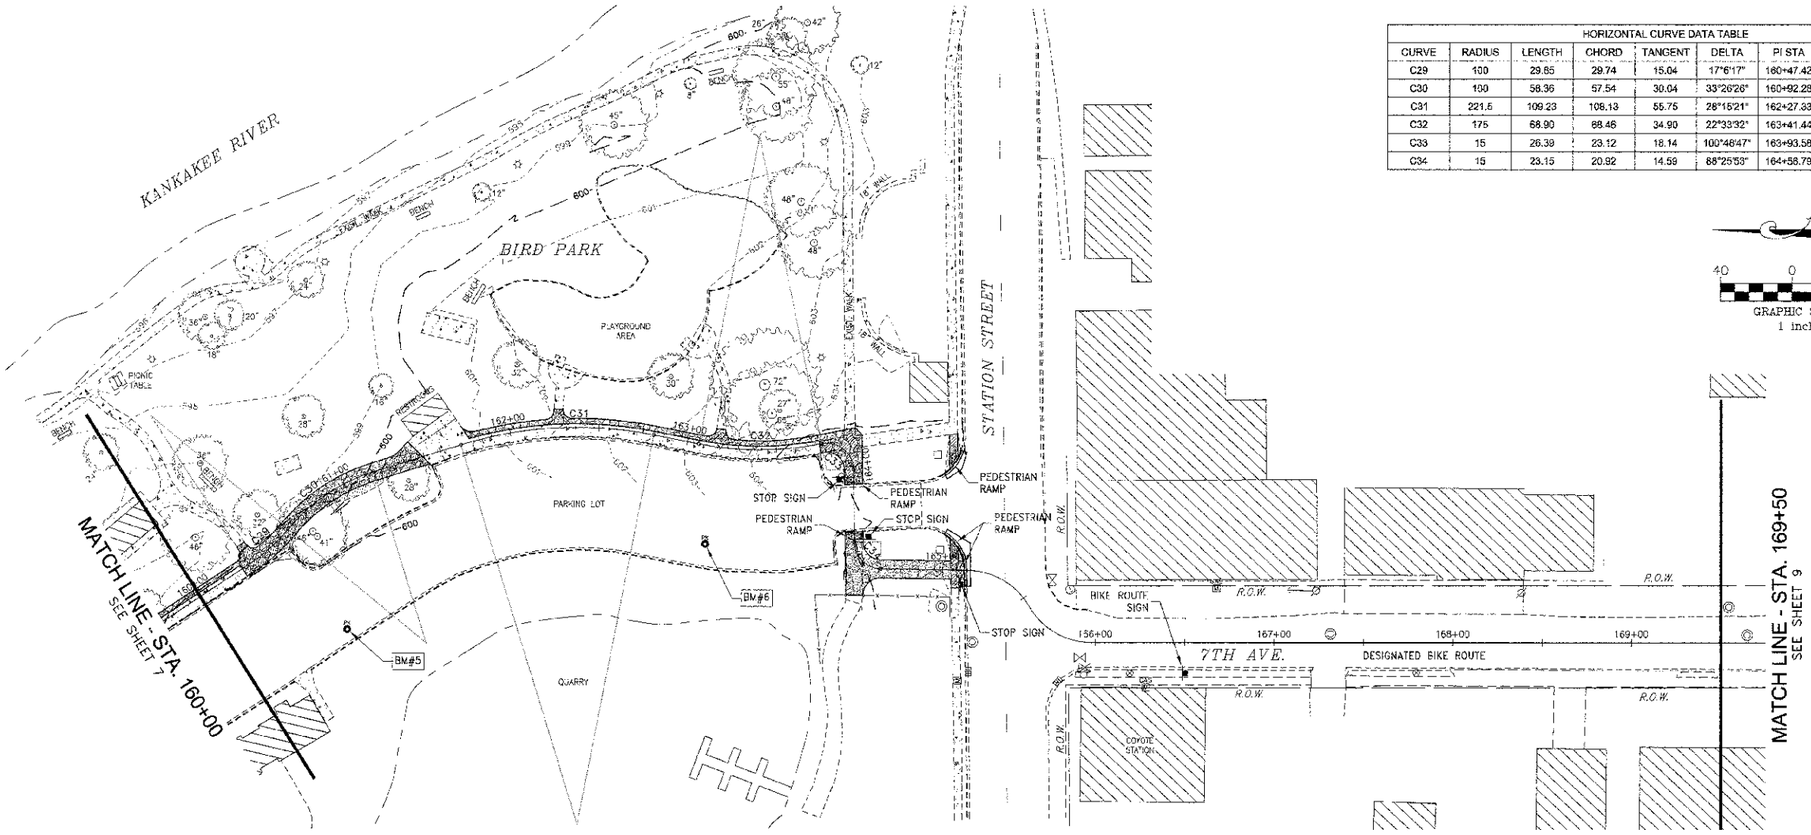

HORIZONTAL CURVE DATA TABLE								
CURVE	RADIUS	LENGTH	CHORD	TANGENT	DELTA	PI STA	PC STA	PT STA
C29	100	29.85	29.74	15.04	17°6'17"	160+47.42	160+32.38	160+62.24
C30	100	58.36	57.54	30.04	33°26'26"	160+92.28	160+62.24	161+20.60
C31	221.5	109.23	108.13	55.75	28°15'21"	162+27.33	161+71.58	162+80.82
C32	175	68.90	68.46	34.90	22°33'32"	163+41.44	163+06.54	163+75.44
C33	15	26.39	23.12	18.14	100°48'47"	163+93.58	163+75.44	164+01.83
C34	15	23.15	20.92	14.59	88°25'53"	164+58.79	164+42.20	164+65.35

40 0 20 40 80
GRAPHIC SCALE (IN FEET)
1 inch = 40 ft.

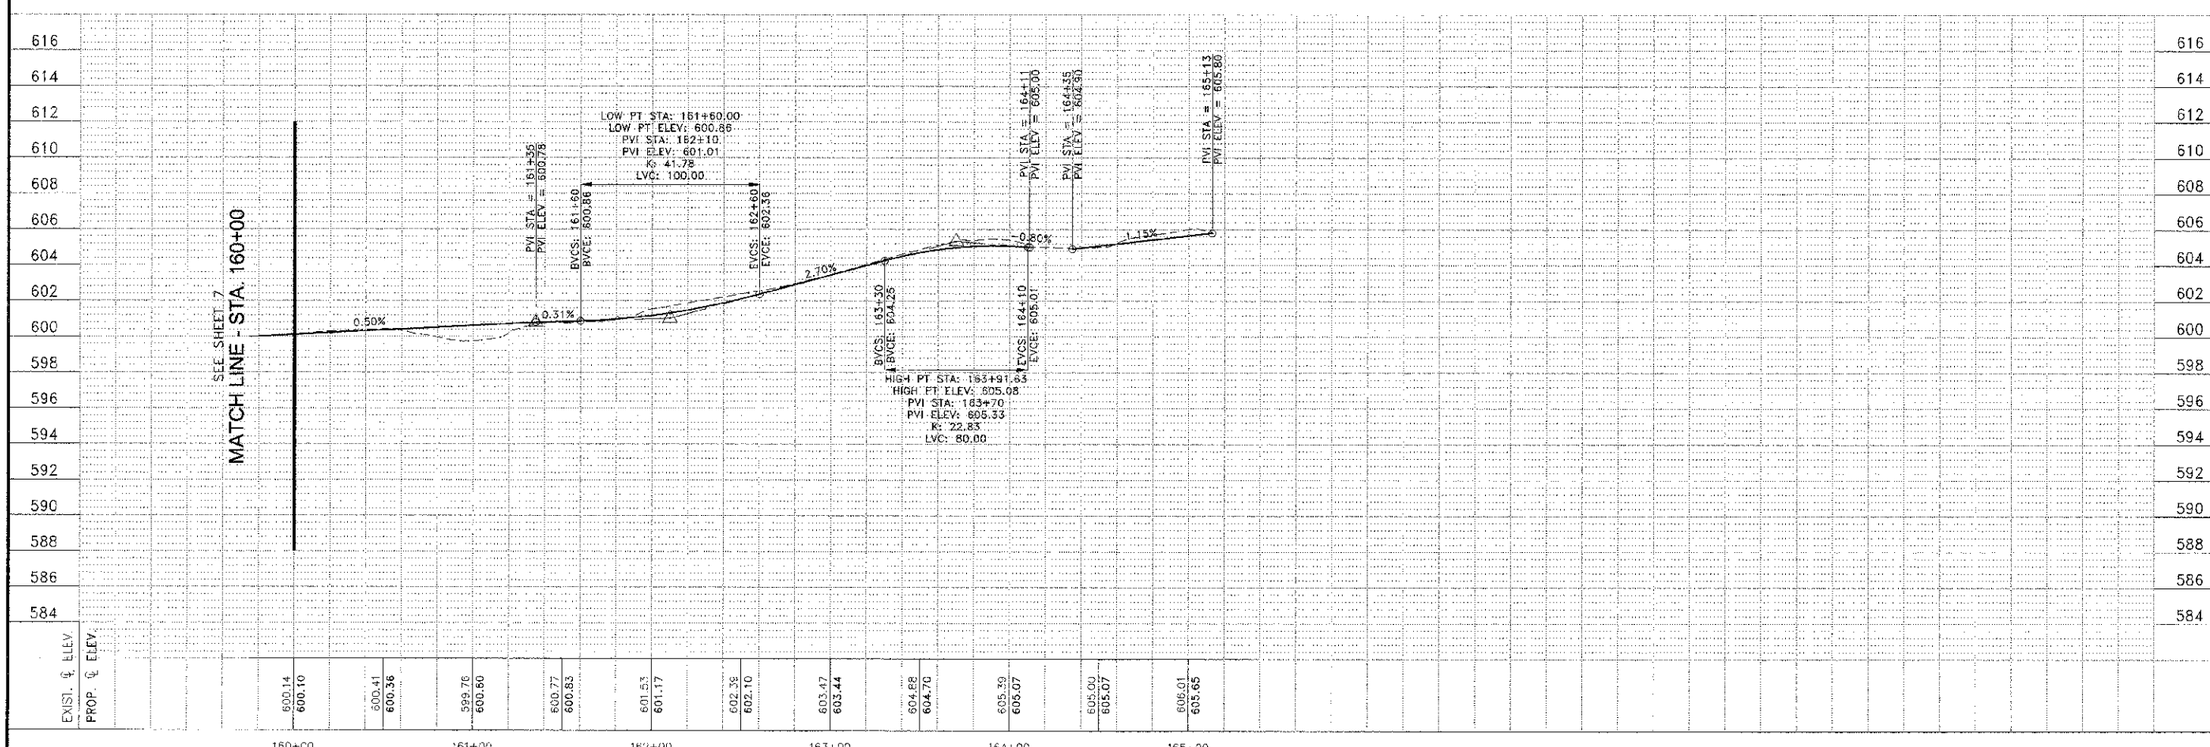

TYSON ENGINEERING, INC.
CONSULTING CIVIL ENGINEERS
LAND SURVEYORS
DESIGN FIRM LICENSE #184-001136
367 SOUTH SCHUYLER AVENUE
KANKAKEE, ILLINOIS 60901
PHONE (815) 932-7406

This document and the ideas and designs incorporated herein, as an instrument of professional service, is the property of Tyson Engineering Inc. and is not to be used in whole or in part, for any other project without written authorization of Tyson Engineering Inc.

Do not scale drawings. Use dimensions only.

Contractor shall be responsible for verifying all dimensions.

Information hereon and herein is confidential.

REVISIONS

NO.	DATE	BY	DESCRIPTION
1	7/6/12	MRG	FOR IDOT REVIEW

PLAN & PROFILE
STA. 160+00 TO STA. 169+50

PROJECT:
PROPOSED IMPROVEMENTS FOR
RIVERFRONT TRAIL PHASE II
KANKAKEE, ILLINOIS

SECTION
10-00276-00-BT

DATE:	6/7/12	JOB NO.	E10054
SCALE:	HORZ.: 1"=40' VERT.: 1"=4'	FILE NO.	
DRAWN BY:	MRG	SHEET	8
CHECKED BY:	SRM		