CONTRACT NO: 89632

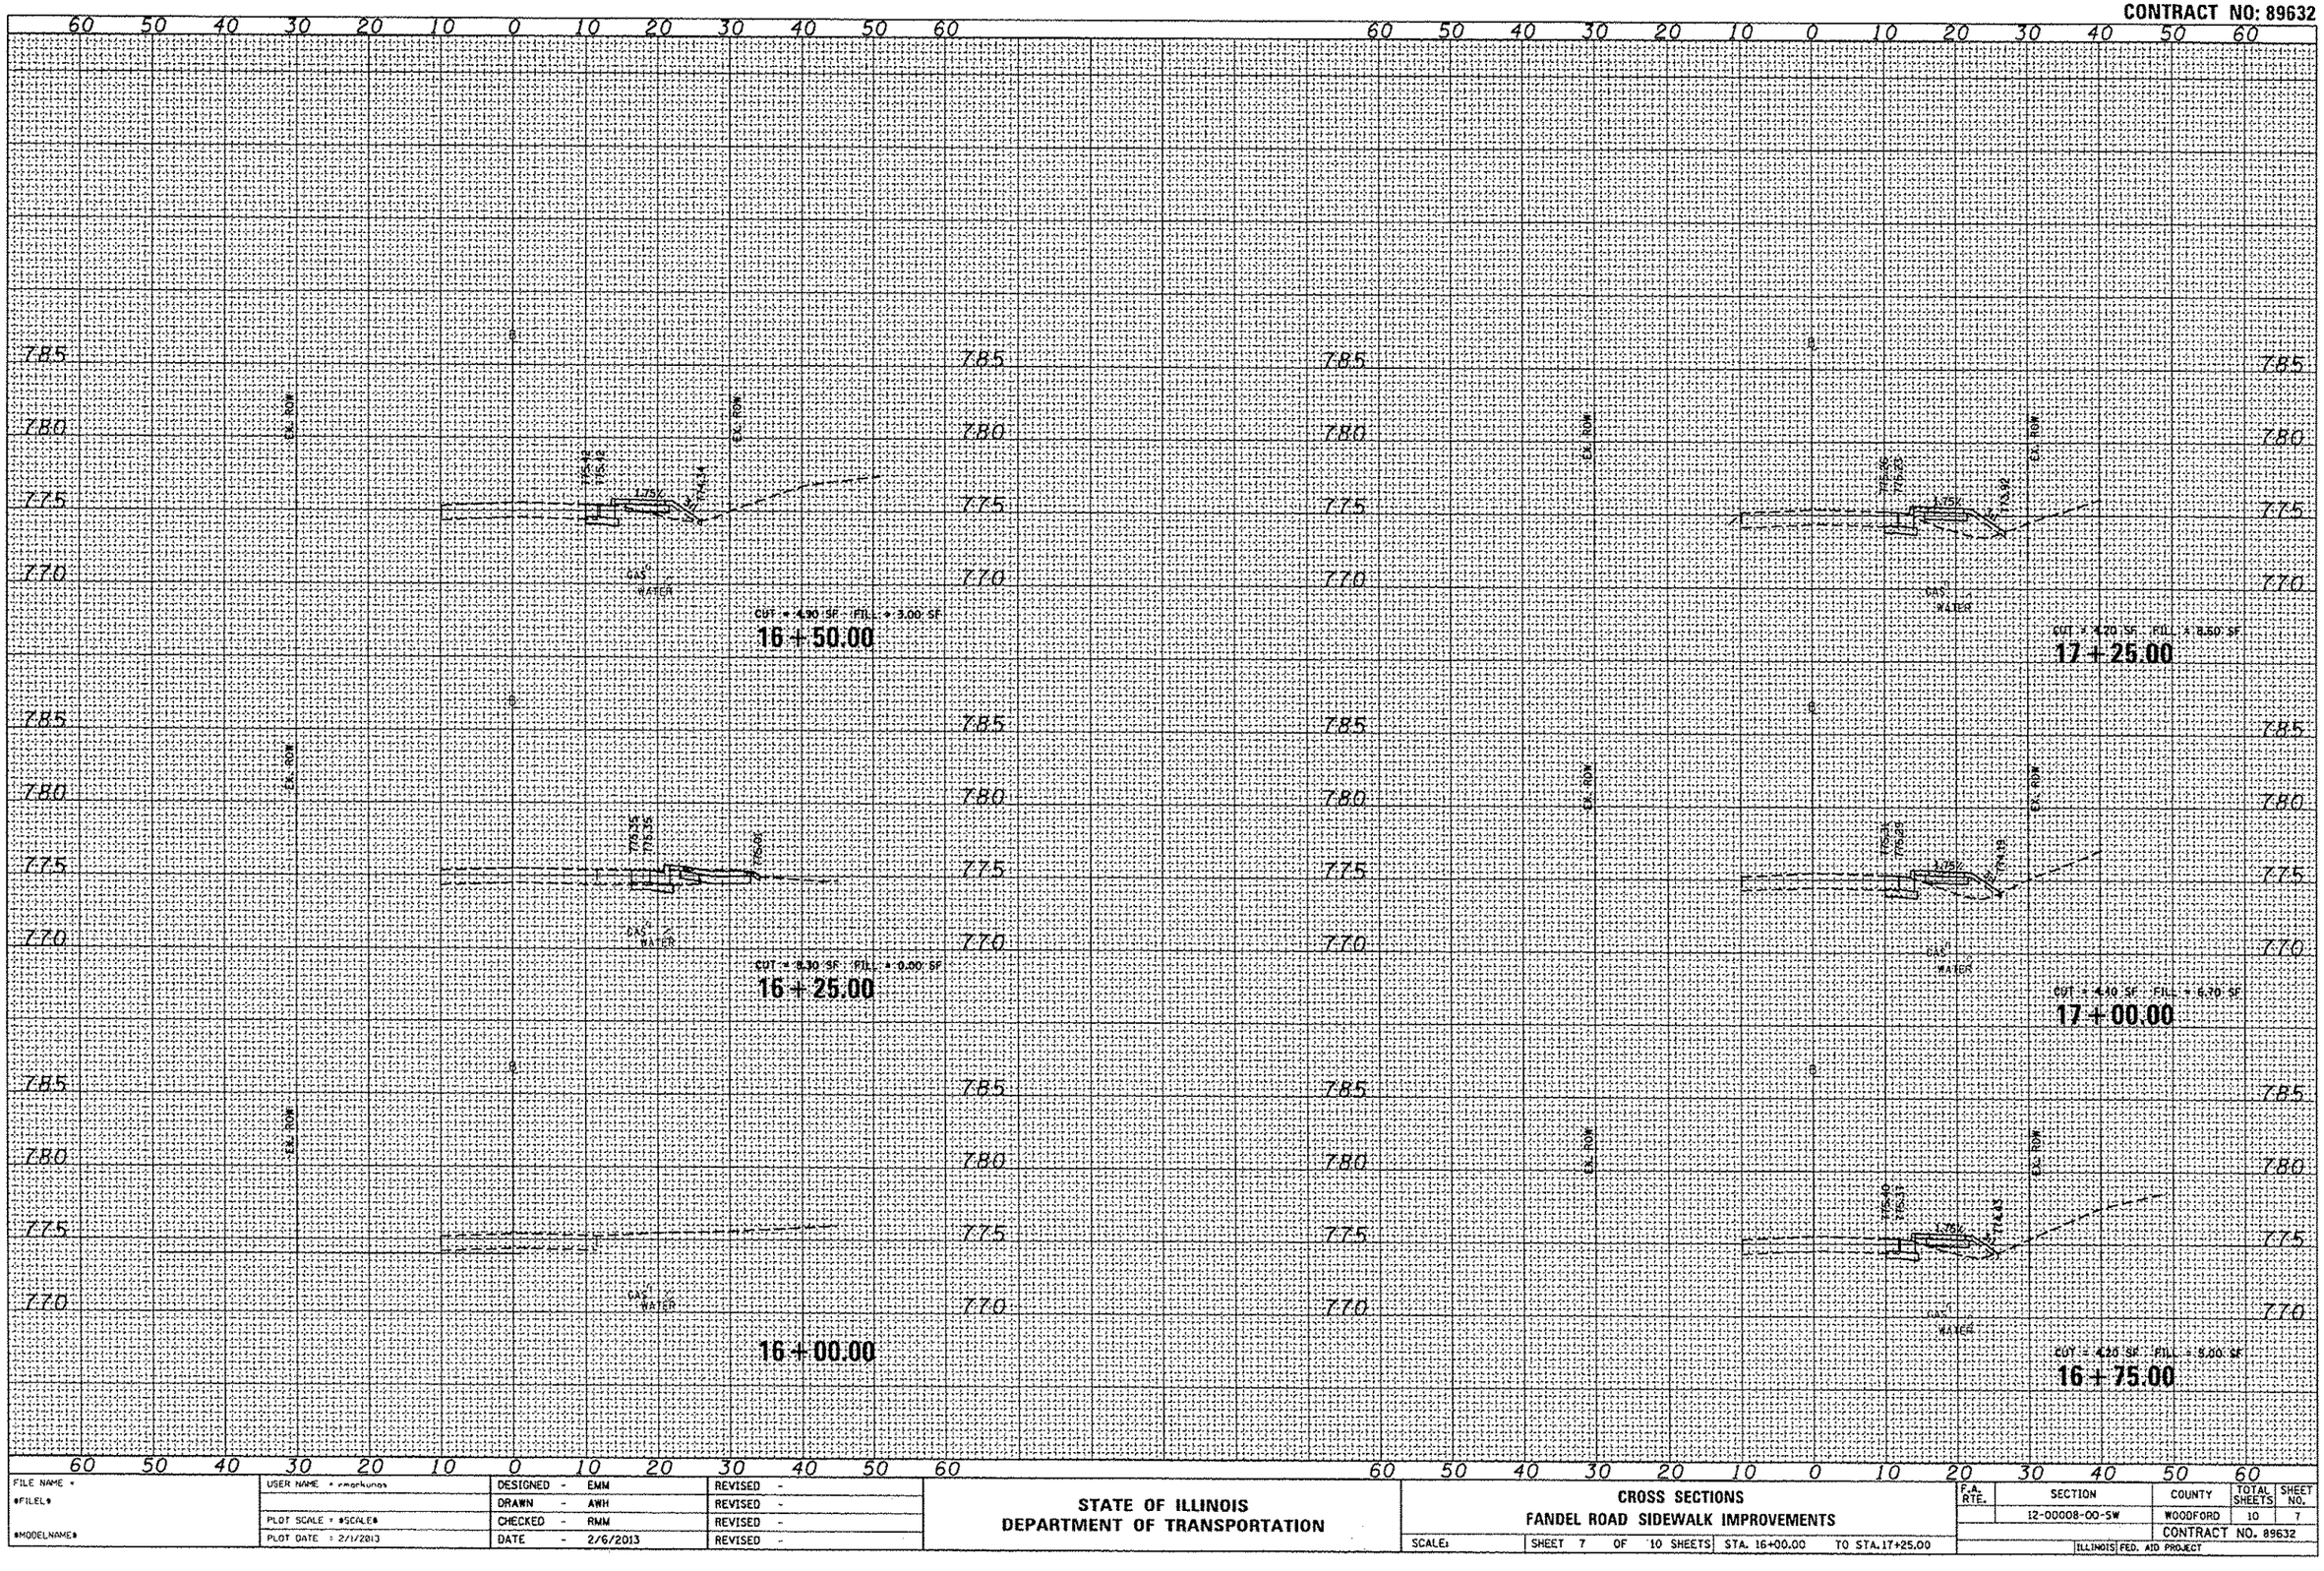

FILE NAME =	USER NAME =	DESIGNED - EMM	REVISED -
		DRAWN - AWH	REVISED -
	PLOT SCALE =	CHECKED - RMM	REVISED -
	PLOT DATE = 2/1/2013	DATE - 2/6/2013	REVISED -

STATE OF ILLINOIS
DEPARTMENT OF TRANSPORTATION

CROSS SECTIONS
FANDEL ROAD SIDEWALK IMPROVEMENTS

SCALE: | SHEET 7 OF 10 SHEETS | STA. 16+00.00 TO STA. 17+25.00

F.A. RTE.	SECTION	COUNTY	TOTAL SHEETS	SHEET NO.
	12-00008-00-SW	WOODFORD	10	7
		CONTRACT NO. 89632		
		ILLINOIS FED. AID PROJECT		

FINAL SURVEY — NOTE BOOK — NO. — SURVEYED — PLOTTED — TEMPLATE — AREAS — AREAS CHECKED — BY — DATE

ORIGINAL SURVEY — NOTE BOOK — NO. — SURVEYED — PLOTTED — TEMPLATE — AREAS — AREAS CHECKED — BY — DATE