CONTRACT NO. 64D04

F.A. RTE.	SECTION	COUNTY	TOTAL SHEETS	SHEET NO.
*	**	***	9	5
STA.		TO STA.		
FED. ROAD DIST. NO.	ILLINOIS	FED. AID PROJECT		

* FAI Route 39 (I-39) & FAP Route 754 (IL 76)
** Section (201-2HB & 101-BR)M
*** Winnebago & Boone Counties

TYPICAL SECTIONS

STA. 2430+86.50 - 2442+66.15
STA. 2443+33.87 - 2571+66.20

NORMAL SECTION
I-39

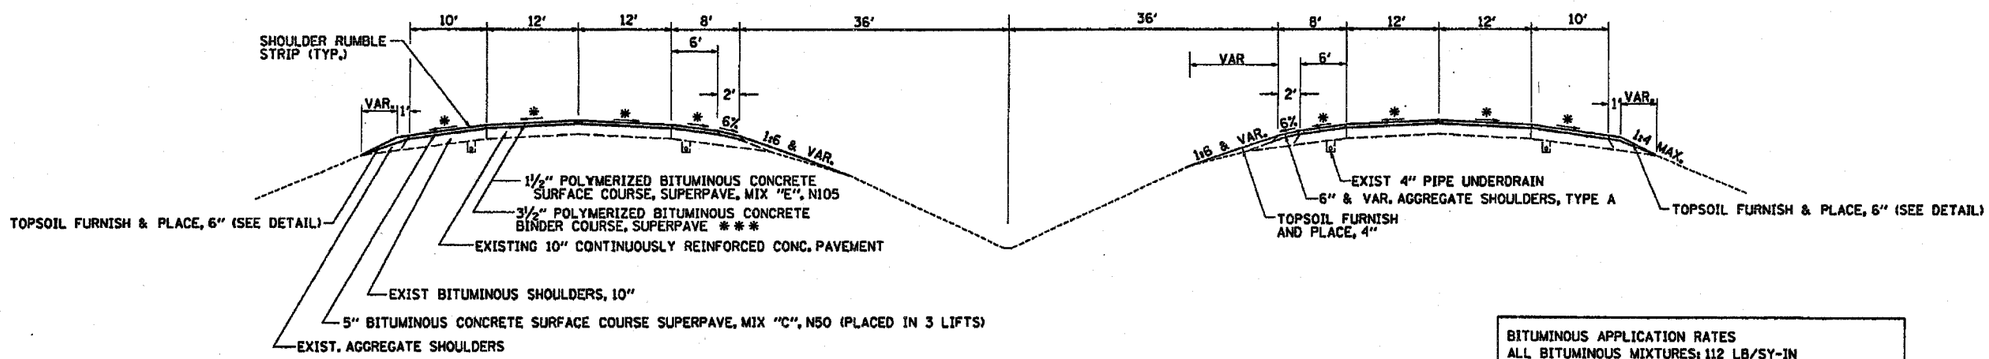

BITUMINOUS APPLICATION RATES
ALL BITUMINOUS MIXTURES: 112 LB/SY-IN
BITUMINOUS MATERIAL (PRIME COAT): 0.000286 TON/SY
AGGREGATE (PRIME COAT): 0.0015 TON/SY

SUPERELEVATED SECTION
I-39

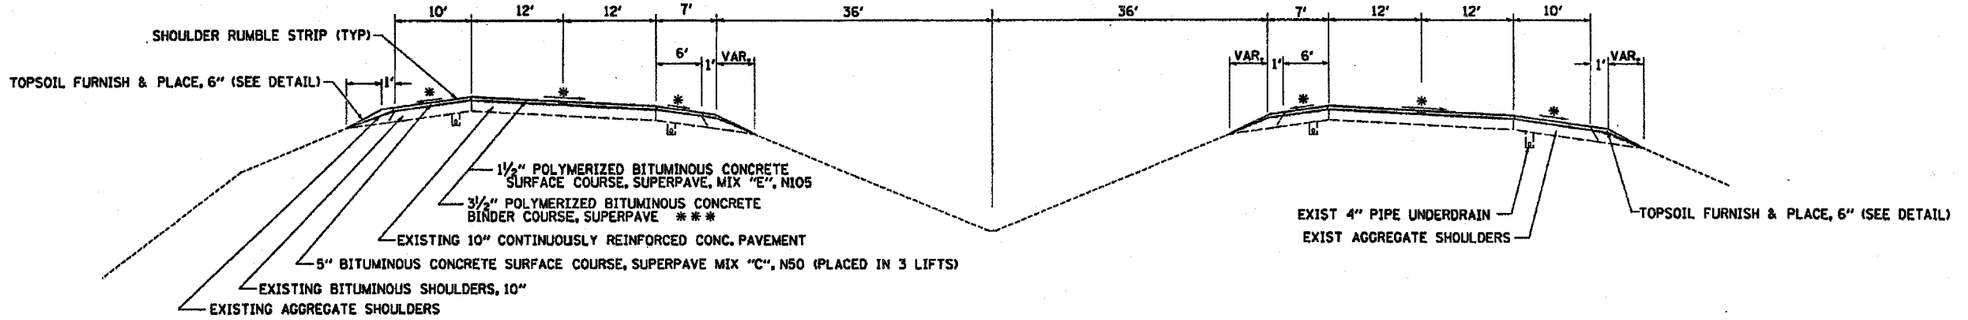

* MATCH EXISTING SLOPES (1.25% MIN.)
** SEE SCHEDULE FOR WIDTHS
*** BOTTOM LIFT 2-1/4" IL-19.0, N105
SECOND LIFT 1-1/4" IL-9.5, N105

EXISTING TYPICAL SECTIONS – FOR INFORMATION ONLY

PLOT DATE = Wed Jan 31 11:52:12 2007
FILE NAME = O:\br\CADD plans\Various Counties\2006pavementraising.dgn
PLOT SCALE = 20.0000 ' / IN.
USER NAME = linkdj