SECTION	COUNTY	TOTAL SHEETS	SHEET NO.
94-F3000-05-BT	COOK	102	37
STA.	TO STA.		
IDOT PROJECT NO. TE-D001(610)			
CENTENNIAL TRAIL			

CONTRACT NO. 83859

CURVE CL-82
PI STA = 9+788.696
N = 559,863.670
E = 333,633.488
Δ = 5° 37′ 57″ (LT)
R = 250.000 m
T = 12.298 m
L = 24.577 m
E = 0.302 m

CURVE CL-81
PI STA = 9+688.179
N = 559,801.680
E = 333,554.350
Δ = 3° 42′ 56″ (LT)
R = 400.000 m
T = 12.974 m
L = 25.940 m
E = 0.210 m

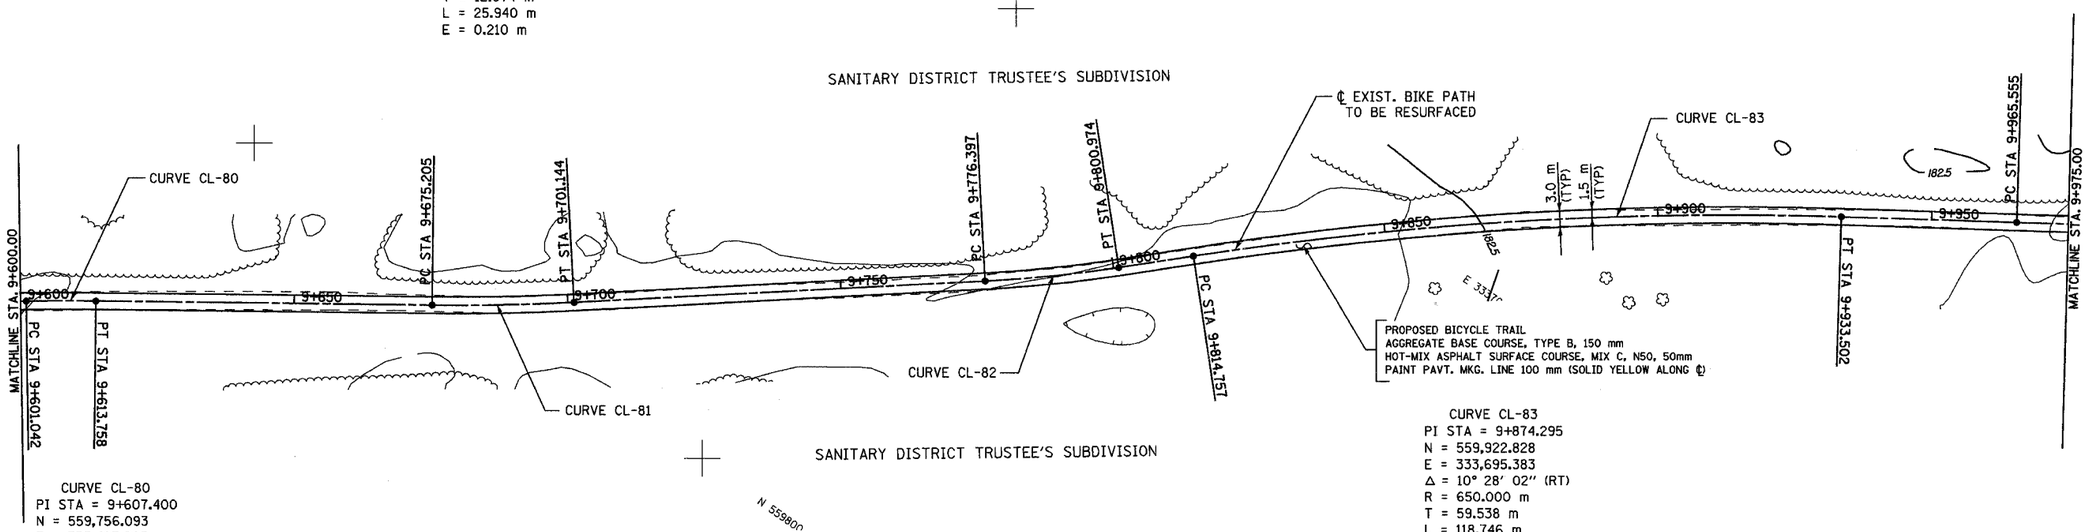

CURVE CL-80
PI STA = 9+607.400
N = 559,756.093
E = 333,487.663
Δ = 1° 27′ 26″ (RT)
R = 500.000 m
T = 6.359 m
L = 12.716 m
E = 0.040 m

CURVE CL-83
PI STA = 9+874.295
N = 559,922.828
E = 333,695.383
Δ = 10° 28′ 02″ (RT)
R = 650.000 m
T = 59.538 m
L = 118.746 m
E = 2.721 m

0 25 50 METERS
HORIZONTAL SCALE

0 1 2 2.5 5 METERS
VERTICAL SCALE

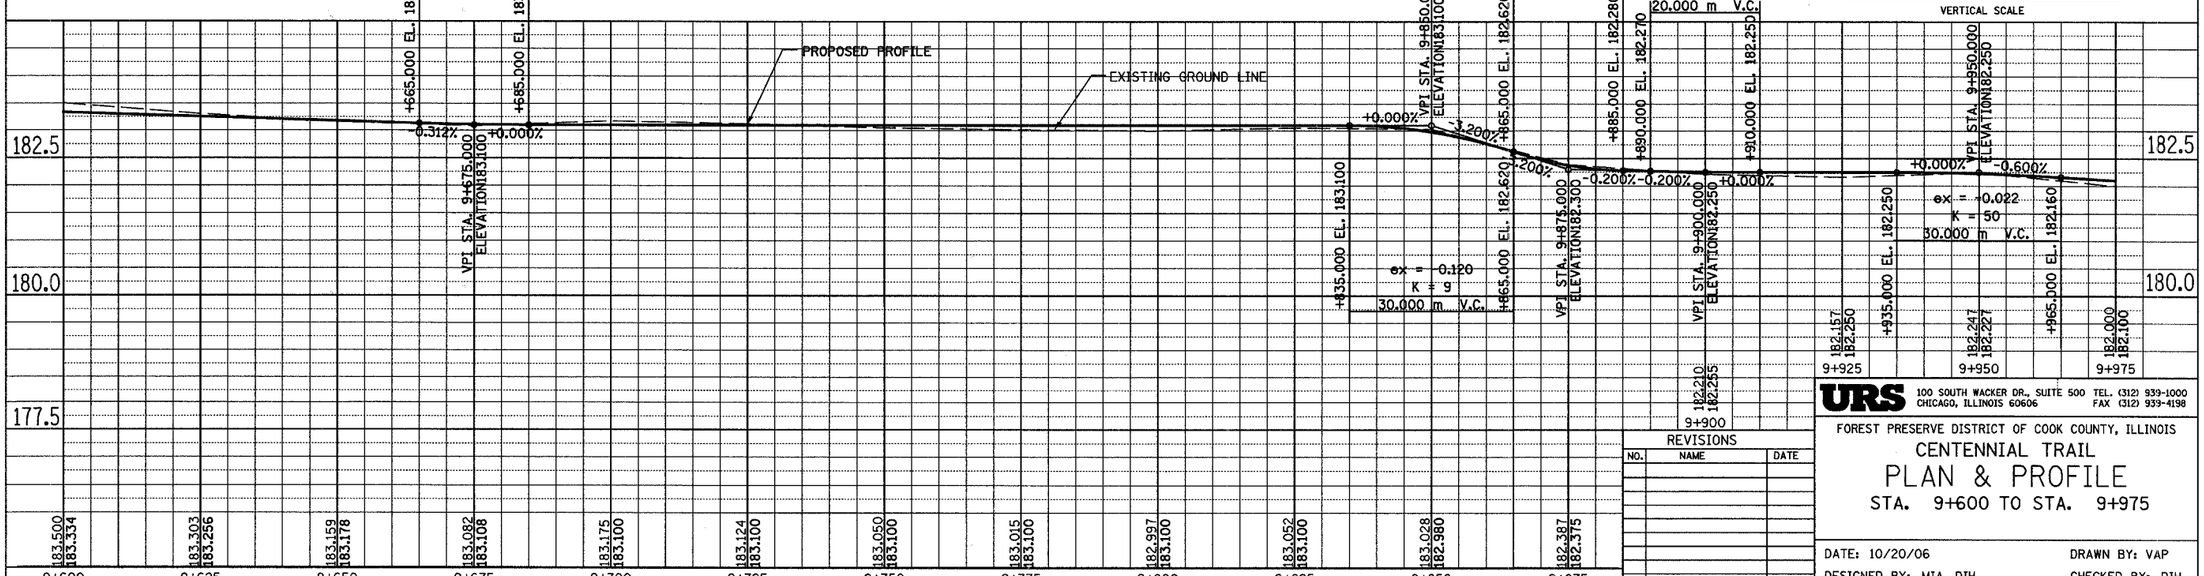

URS
100 SOUTH WACKER DR., SUITE 500 TEL. (312) 939-1000
CHICAGO, ILLINOIS 60606 FAX (312) 939-4198

REVISIONS

NO.	NAME	DATE

FOREST PRESERVE DISTRICT OF COOK COUNTY, ILLINOIS

CENTENNIAL TRAIL

PLAN & PROFILE

STA. 9+600 TO STA. 9+975

DATE: 10/20/06 DRAWN BY: VAP

DESIGNED BY: MIA, DIH CHECKED BY: DIH

\Plan&Profile\PEP_27.dgn 11/8/2006 4:00:38 PM