F.A., RTE.	SECTION	COUNTY	TOTAL SHEETS	SHEET NO.
----	94-F3000-05-BT	COOK	102	77
DOT PROJECT NO. TE-D001 (610)				
CENTENNIAL TRAIL				
CONTRACT NO. 83859				

FINAL SURVEY NOTE BOOK NO. | SURVEYED PLOTTED TEMPLATE AREAS AREAS CHECKED | BY | DATE
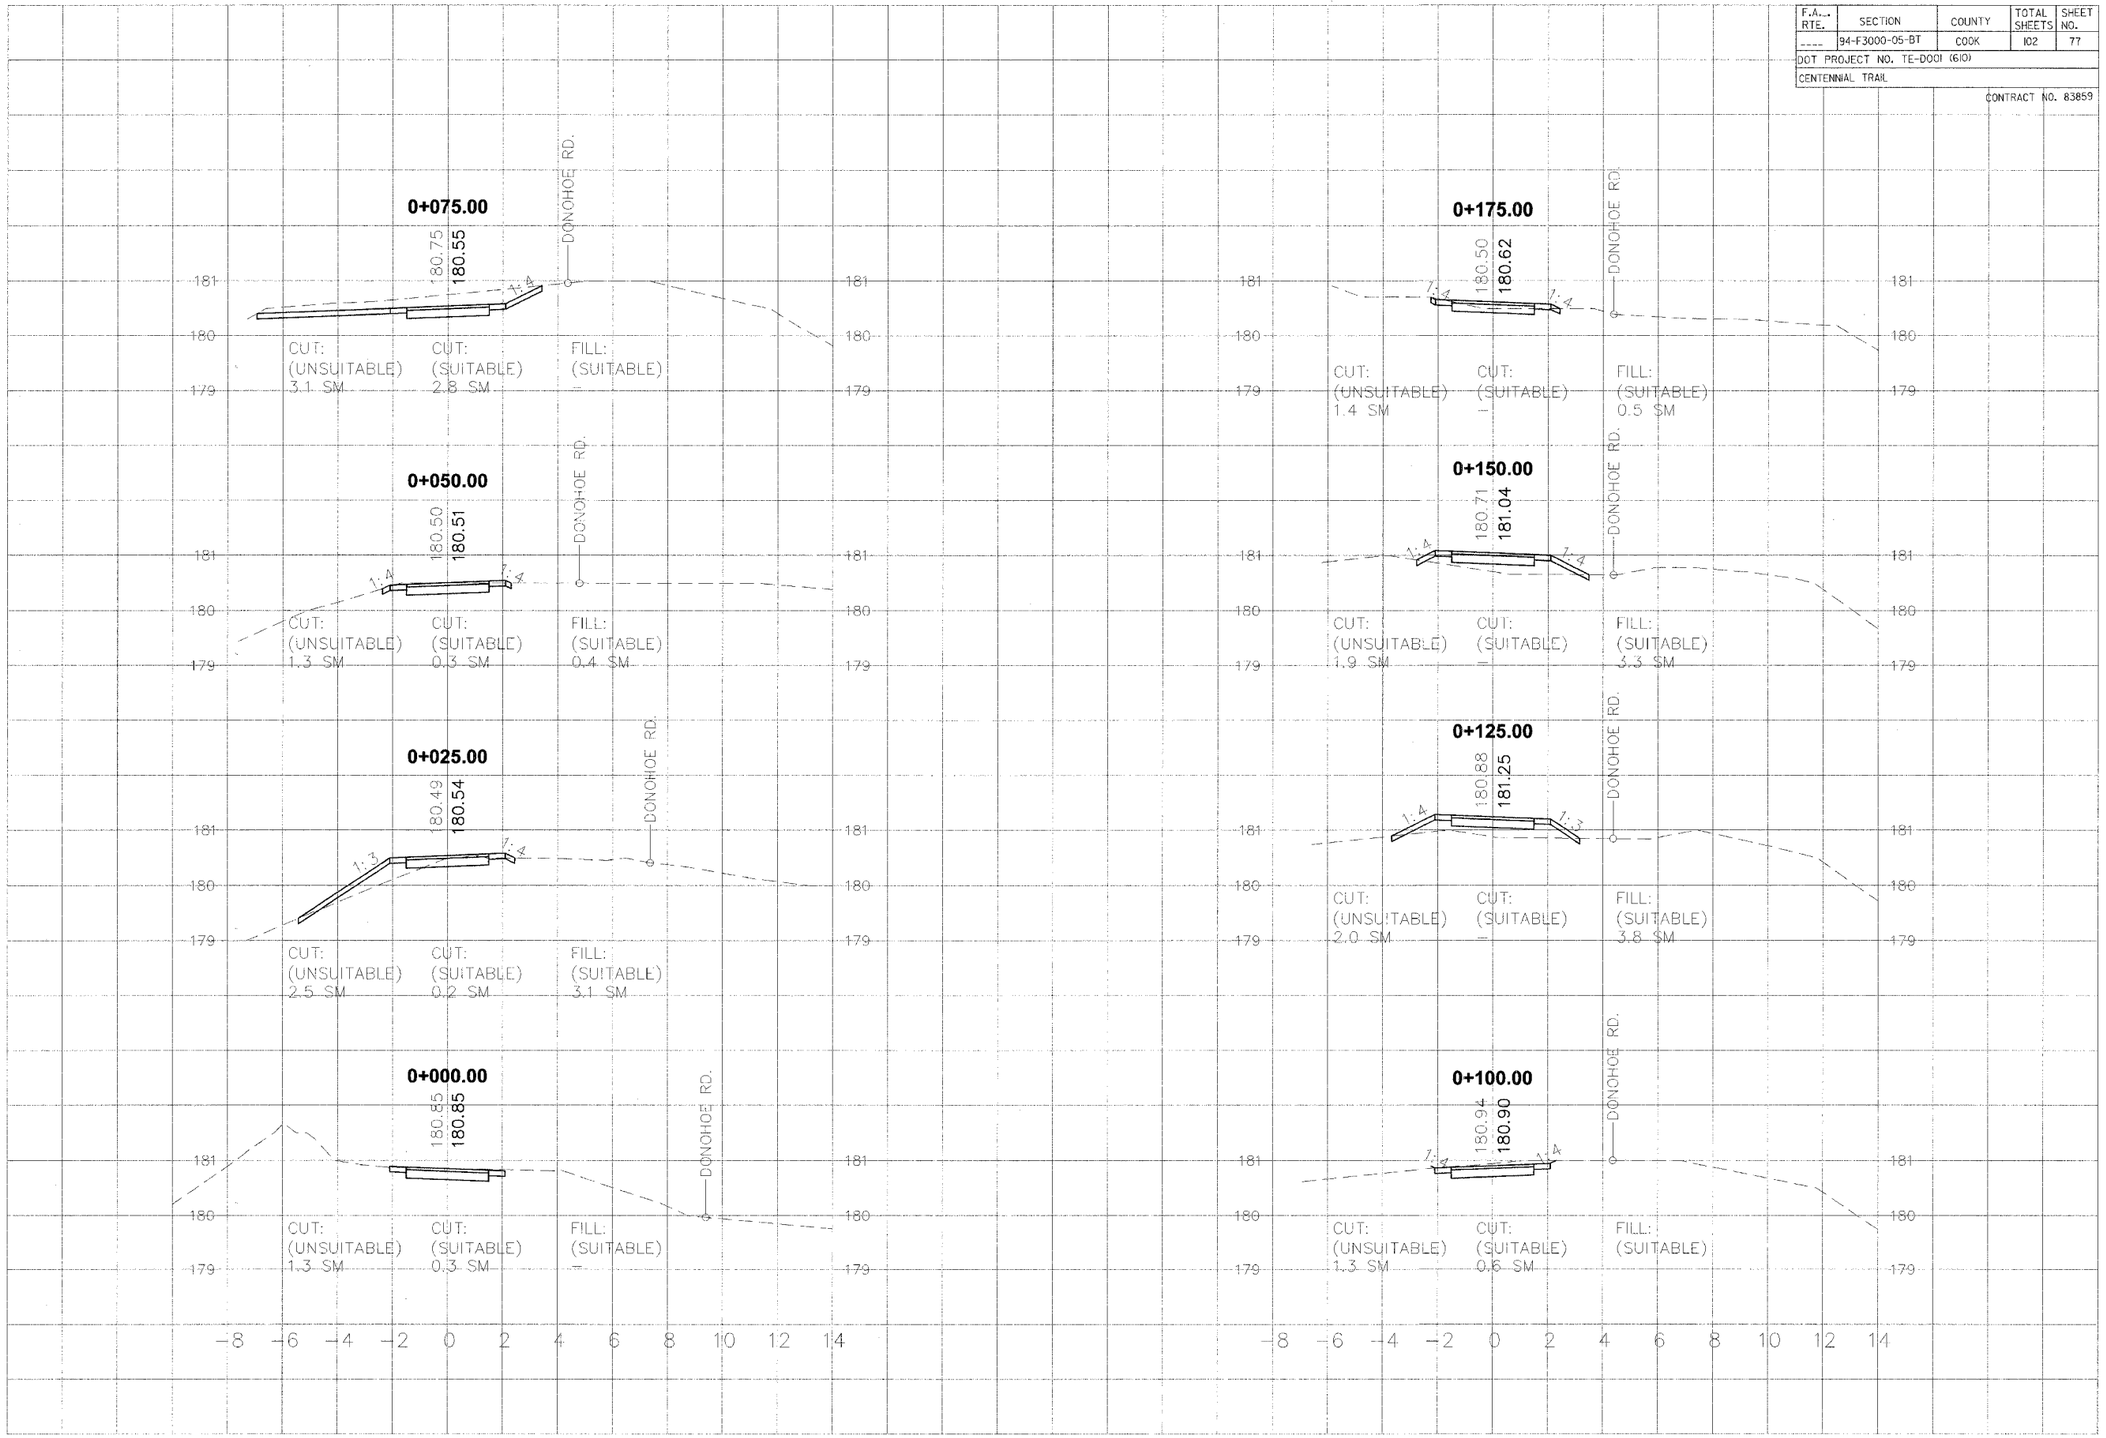
ORIGINAL SURVEY NOTE BOOK NO. | SURVEYED PLOTTED TEMPLATE AREAS AREAS CHECKED | BY | DATE