CONTRACT NO. 68356

F.A.P. RTE.	SECTION	COUNTY	TOTAL SHEETS	SHEET NO.
313	103N-1,TS	WARREN		8
STA.		TO STA.		
FED. ROAD DIST. NO. 4	ILLINOIS	FED. AID PROJECT		

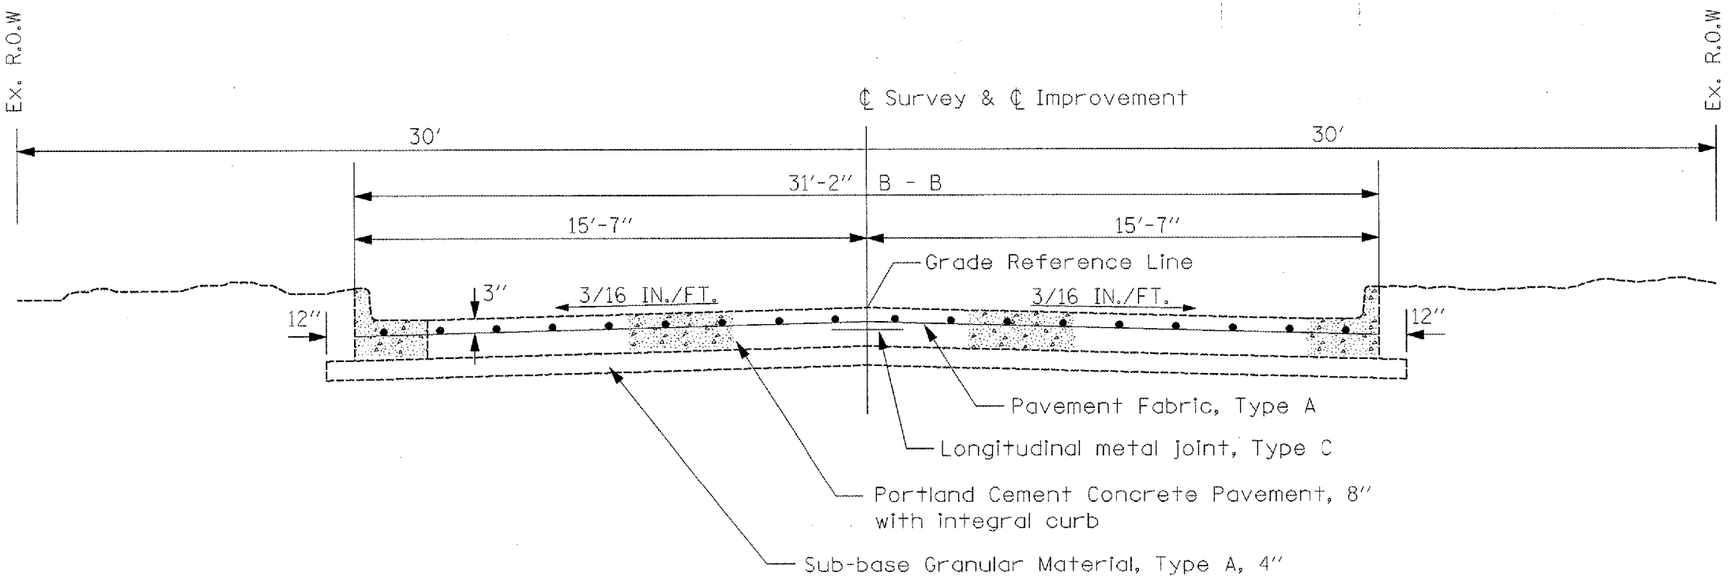

STA 5+50 TO STA 7+38
STA 14+82 TO STA 15+20

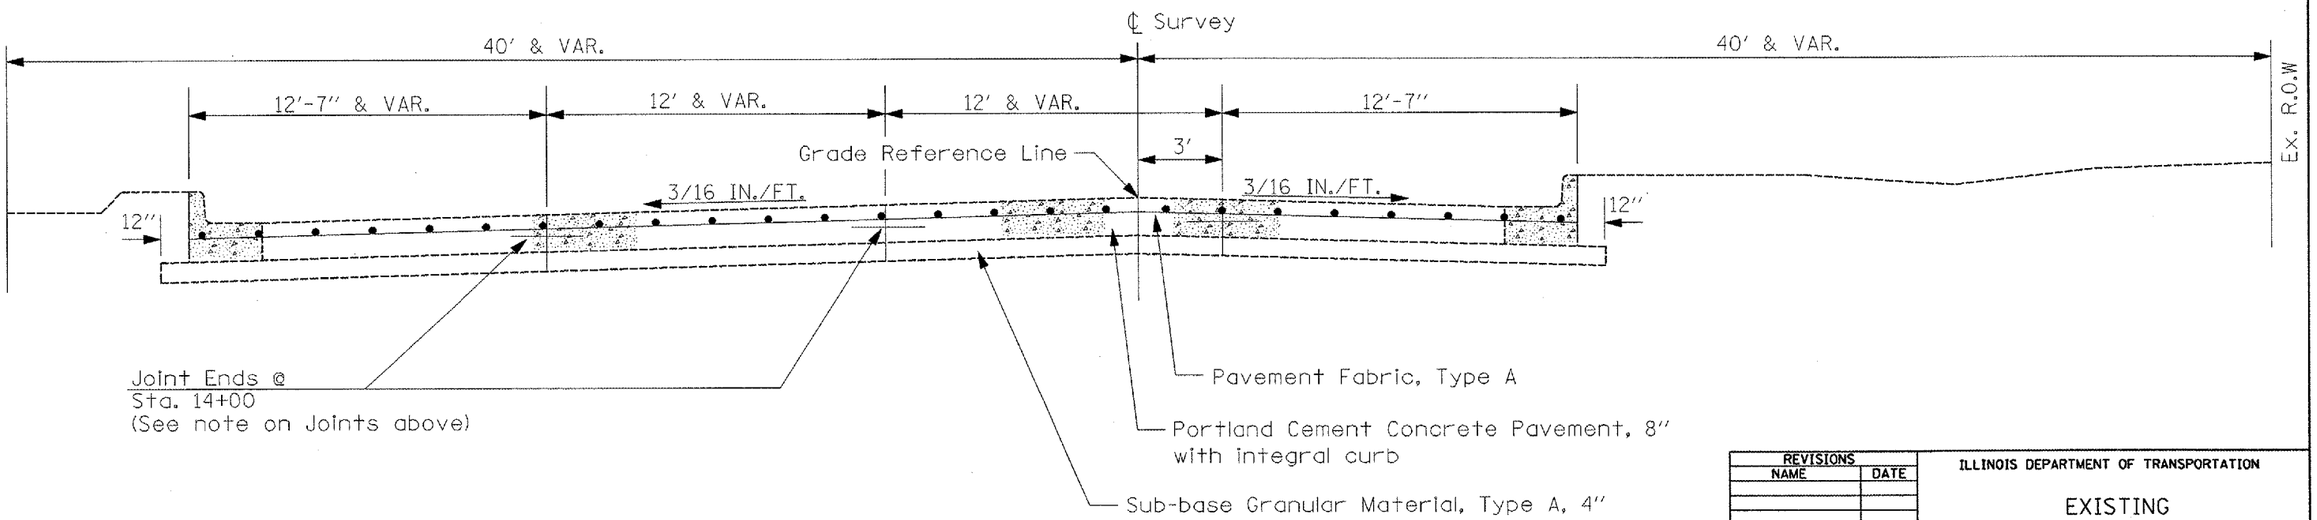

STA 10+44 TO STA 14+82

REVISIONS	
NAME	DATE

ILLINOIS DEPARTMENT OF TRANSPORTATION

EXISTING
TYPICAL SECTIONS
6TH ST.

SCALE: VERT. HORIZ.
DATE
DRAWN BY
CHECKED BY

PLOT DATE = 2/10/2006
FILE NAME = c:\projects\monmouth2\typicals.dgn
PLOT SCALE = 40.0000 ' / IN.
USER NAME = russellm