CONTRACT NO. 68356

| F.A.P. RTE. | SECTION | COUNTY | TOTAL SHEETS | SHEET NO. |
|---|---|---|---|---|
| 313 | 103N-1,TS | WARREN | | 30 |
| STA. | | TO STA. | | |
| FED. ROAD DIST. NO. 4 | ILLINOIS | FED. AID PROJECT | | |

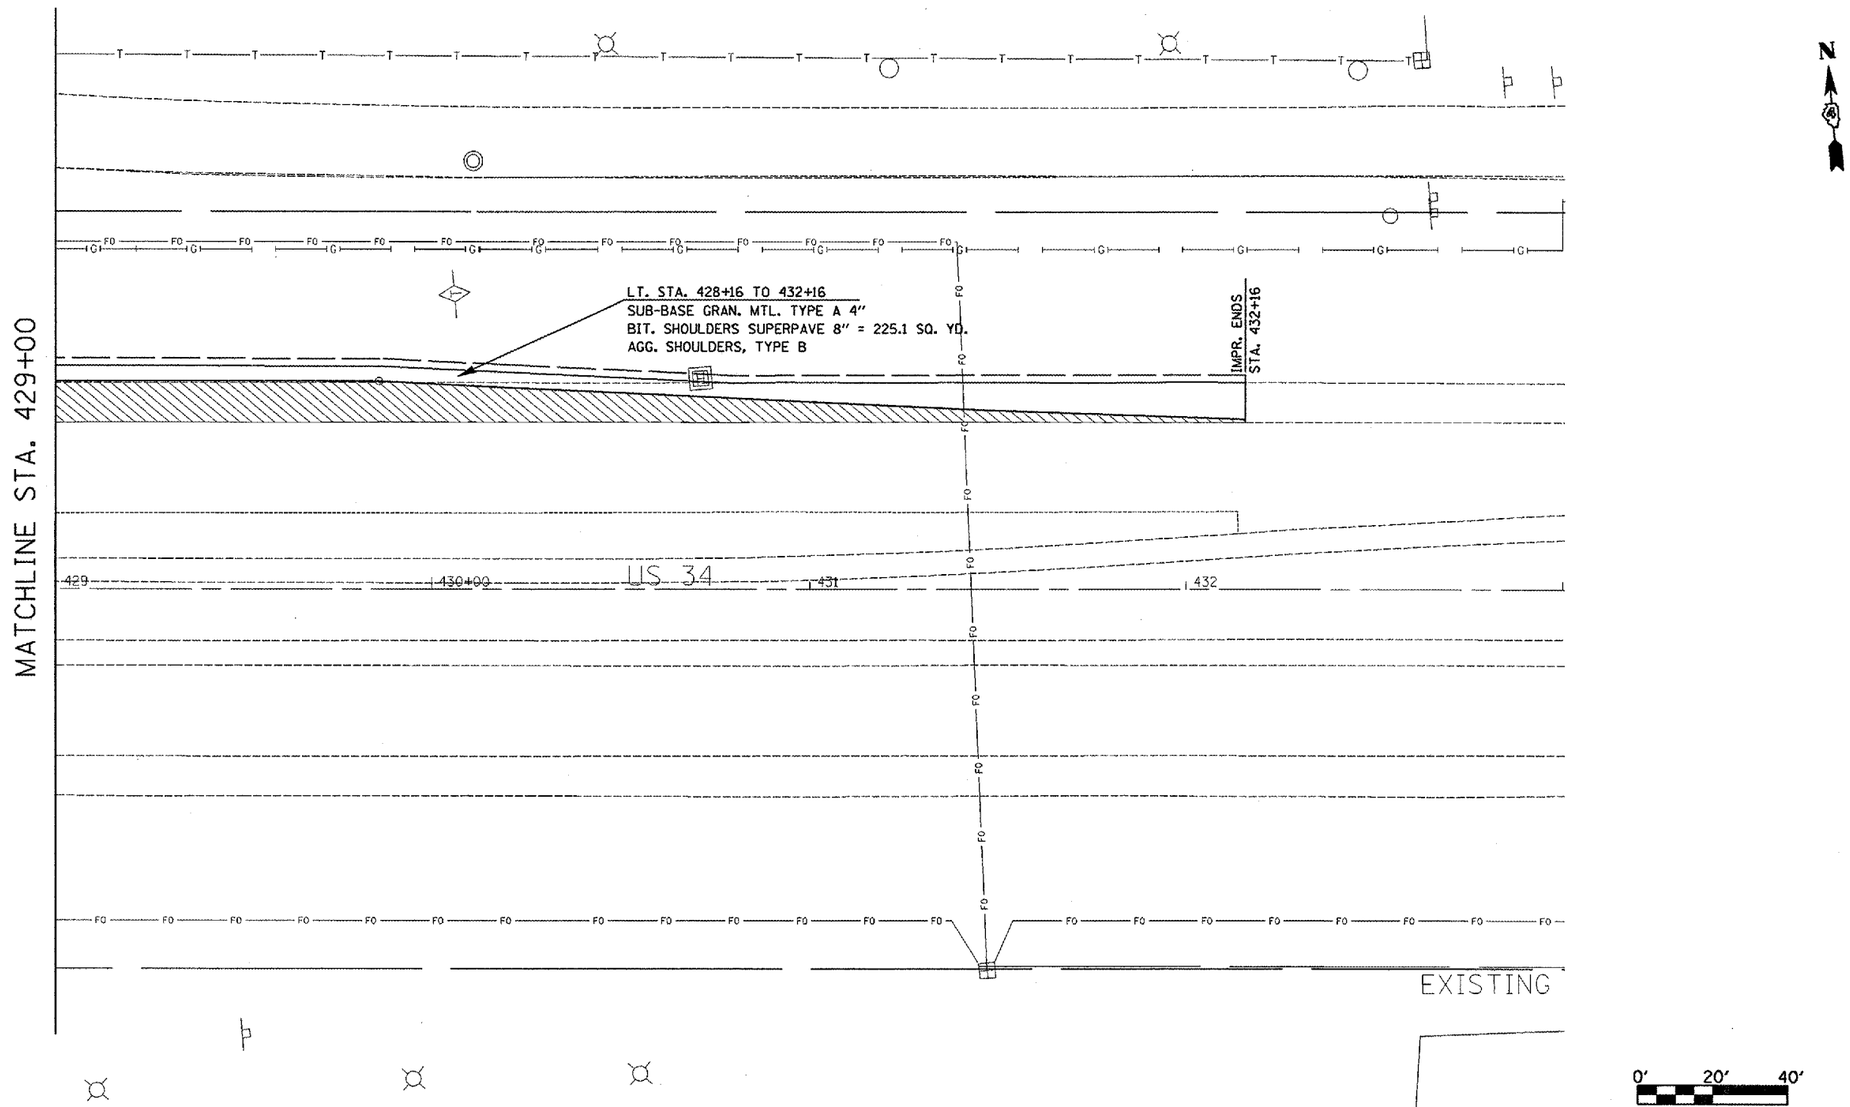


LEGEND
(SEE SCHEDULES FOR QUANTITIES)

GEOTECH. FABRIC FOR GROUND STAB.
SUB-BASE GRAN. MTL. TYPE A 8" (SEE SPECIAL PROVISION)
POLY. LEVELING BINDER (MACHINE METHOD), SUPERPAVE, IL-4.75, N50(1")
PCC BSE. CSE. WIDENING 10"
POLY BCSC., SUPERPAVE, MIX "D", N90 (1 1/2")

| REVISIONS | |
|---|---|
| NAME | DATE |
| | |

ILLINOIS DEPARTMENT OF TRANSPORTATION

PROPOSED IMPROVEMENT/
EXISTING UTILITY INFO.
US 34 & 6TH ST.

SCALE: VERT. HORIZ. 1" = 20 scale
DATE
DRAWN BY jaw
CHECKED BY

PLOT DATE = 2/10/2006
FILE NAME = c:\projects\monmouth2\propplanshts_6thshan.dgn
PLOT SCALE = 40.0000 ' / IN.
USER NAME = russellsm