CONTRACT NO. 9892

| F.A. RTE. | SECTION | COUNTY | TOTAL SHEETS | SHEET NO. |
|---|---|---|---|---|
| * | ** | VARIOUS | 23 | 19 |

STA. 753+00 TO STA.754+00
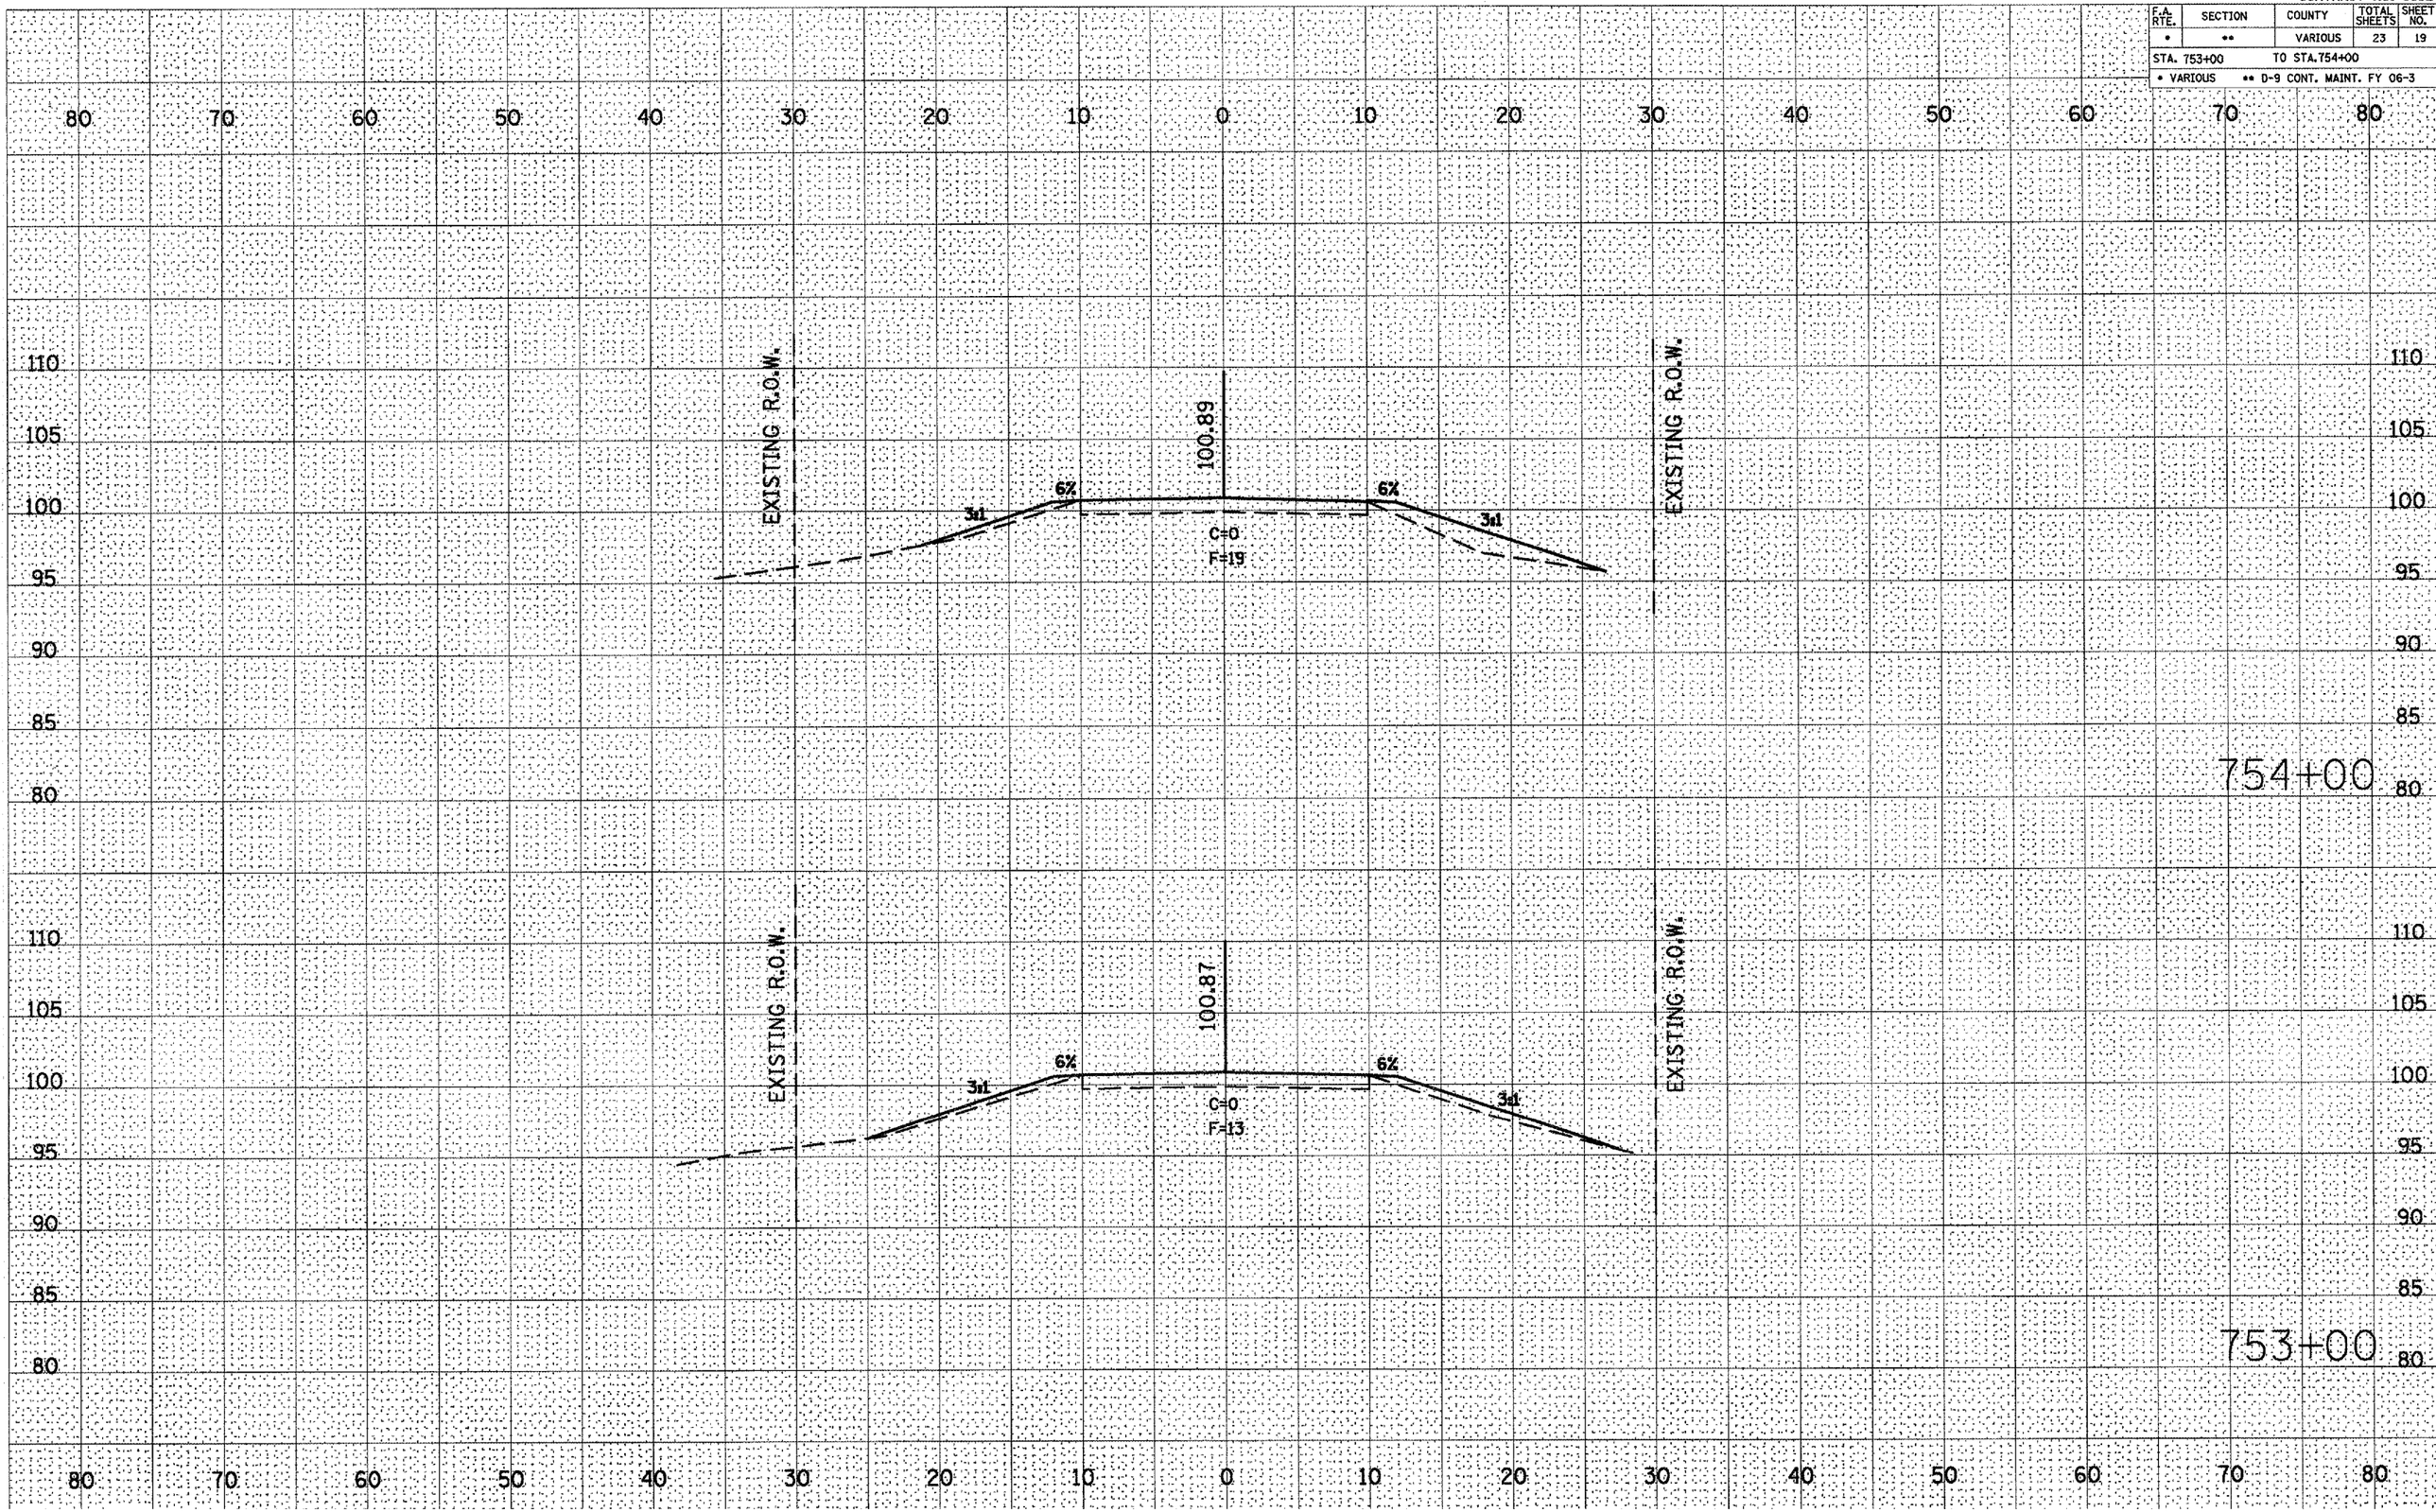
* VARIOUS ** D-9 CONT. MAINT. FY 06-3