CONTRACT NO. 98924

F.A. RTE.	SECTION	COUNTY	TOTAL SHEETS	SHEET NO.
*	**	VARIOUS	23	21

STA. 757+00 TO STA.758+00
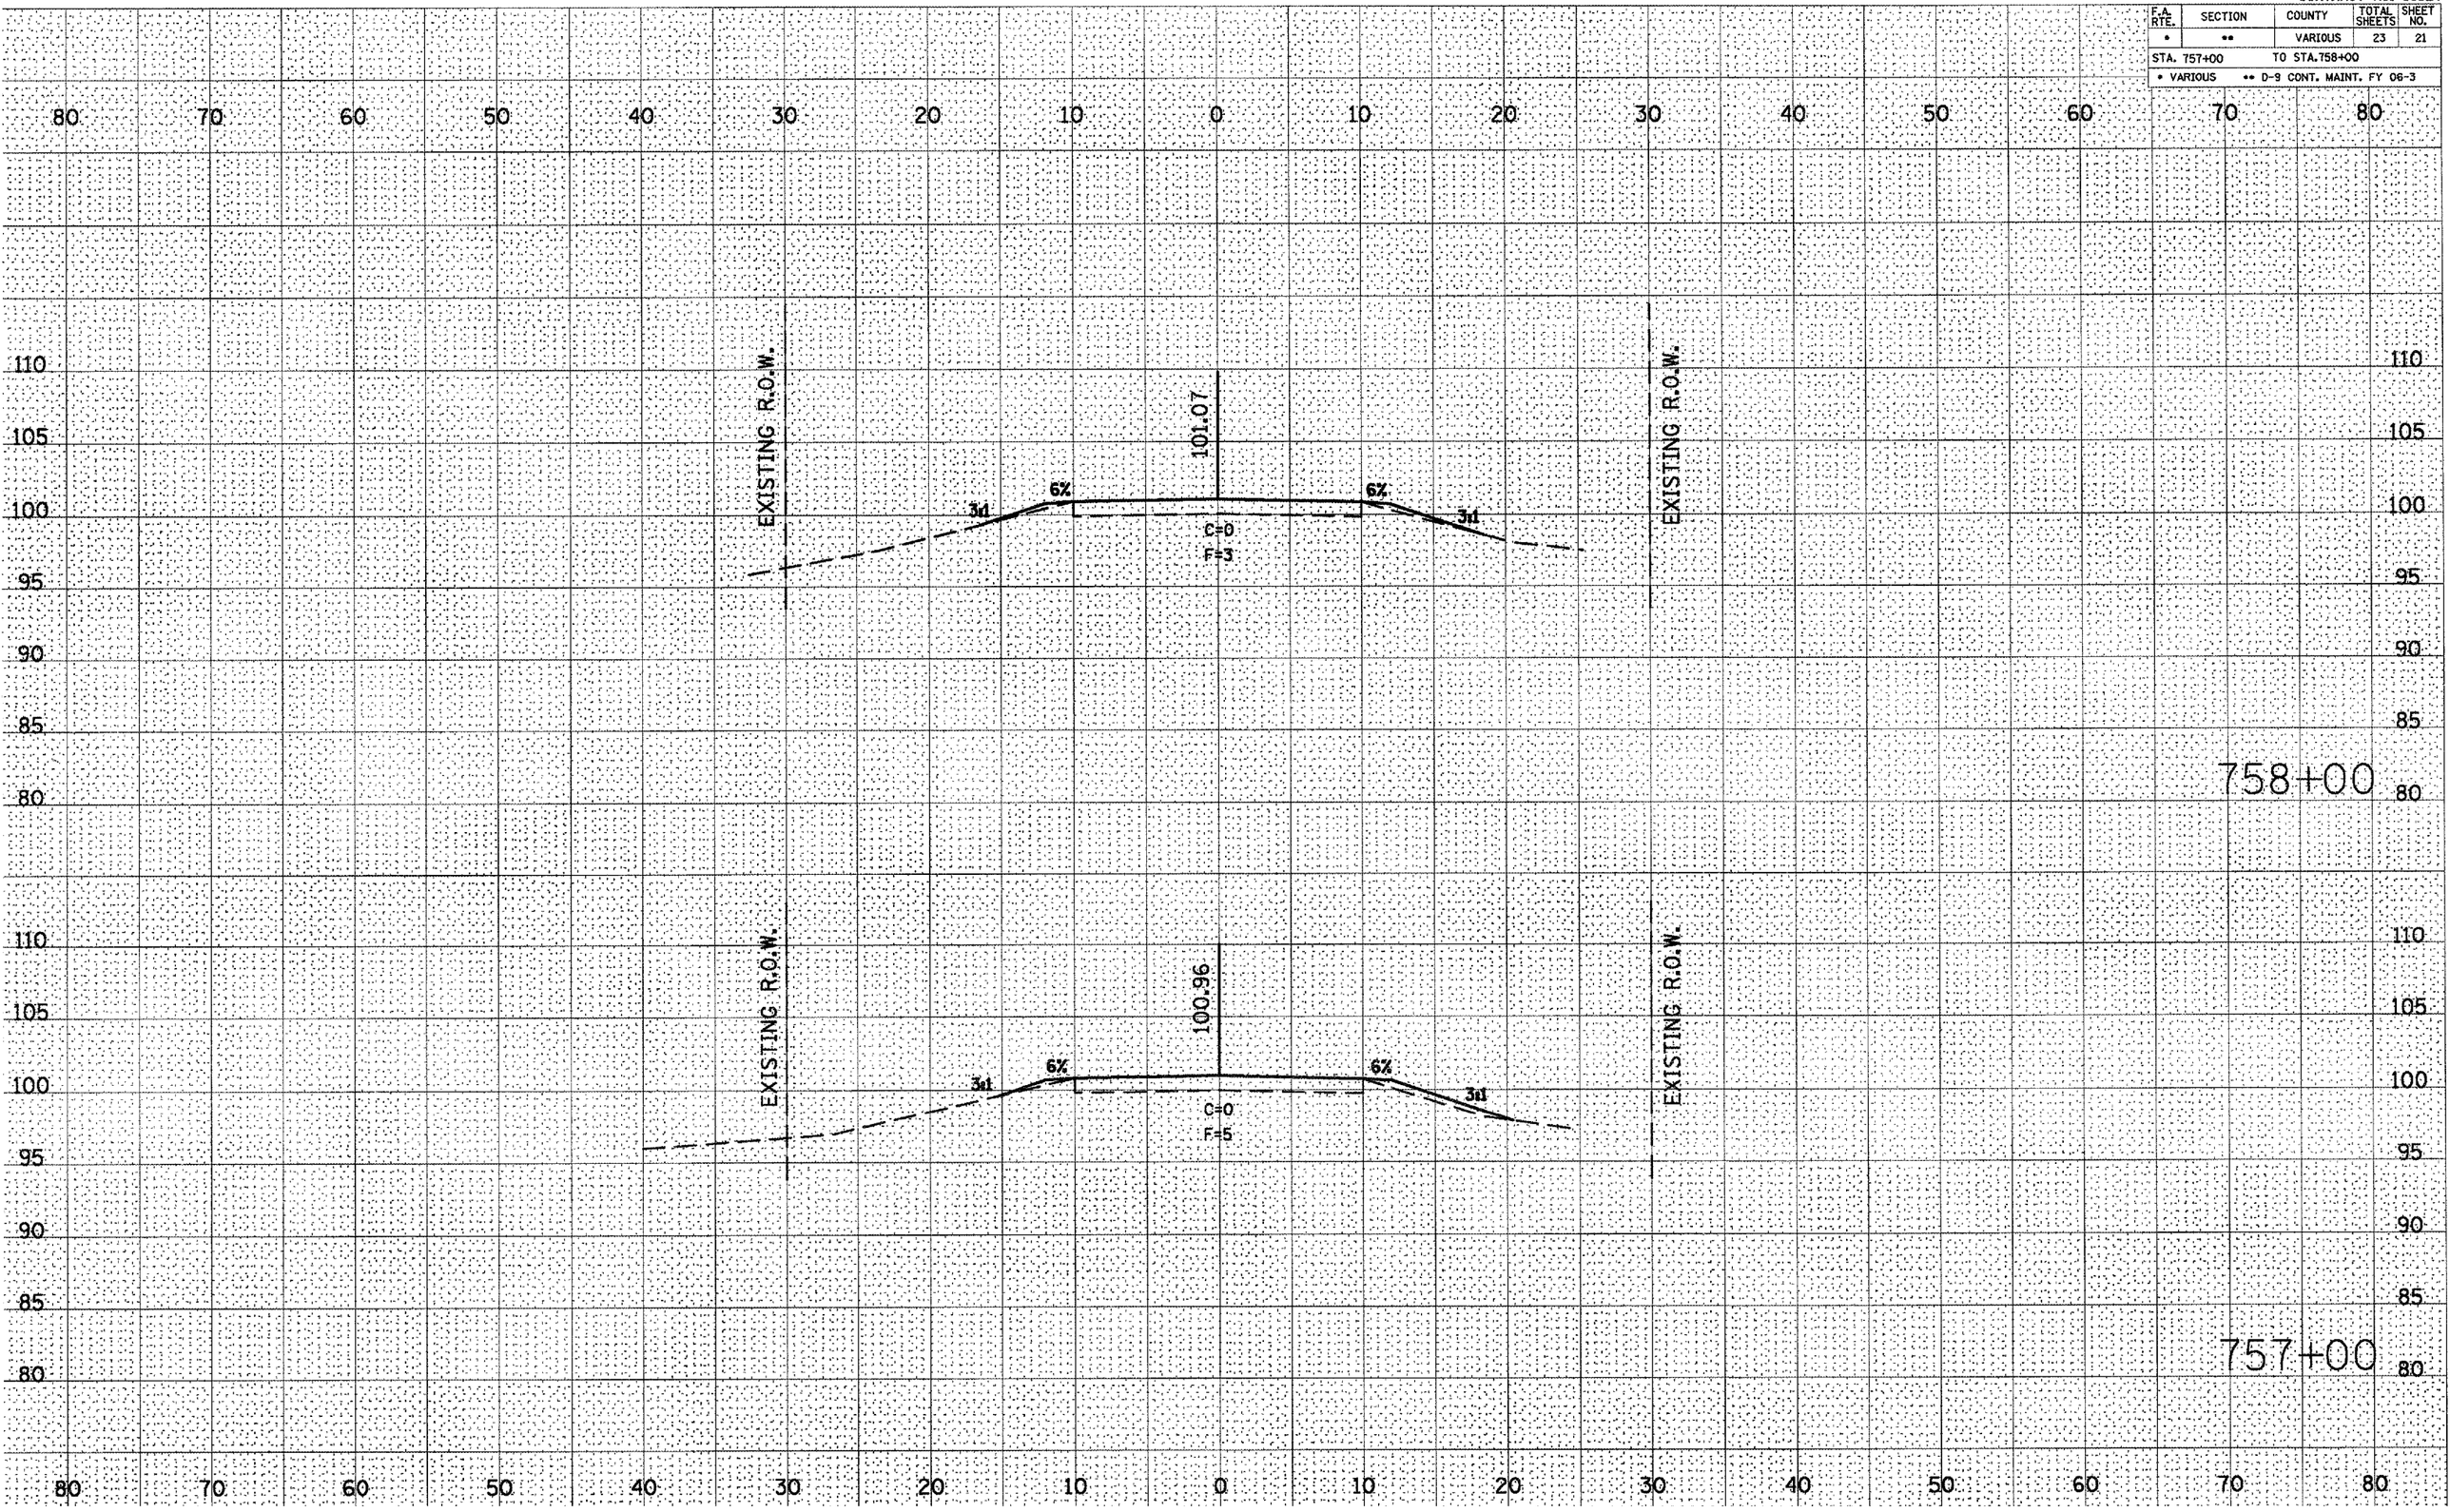
* VARIOUS ** D-9 CONT. MAINT. FY 06-3