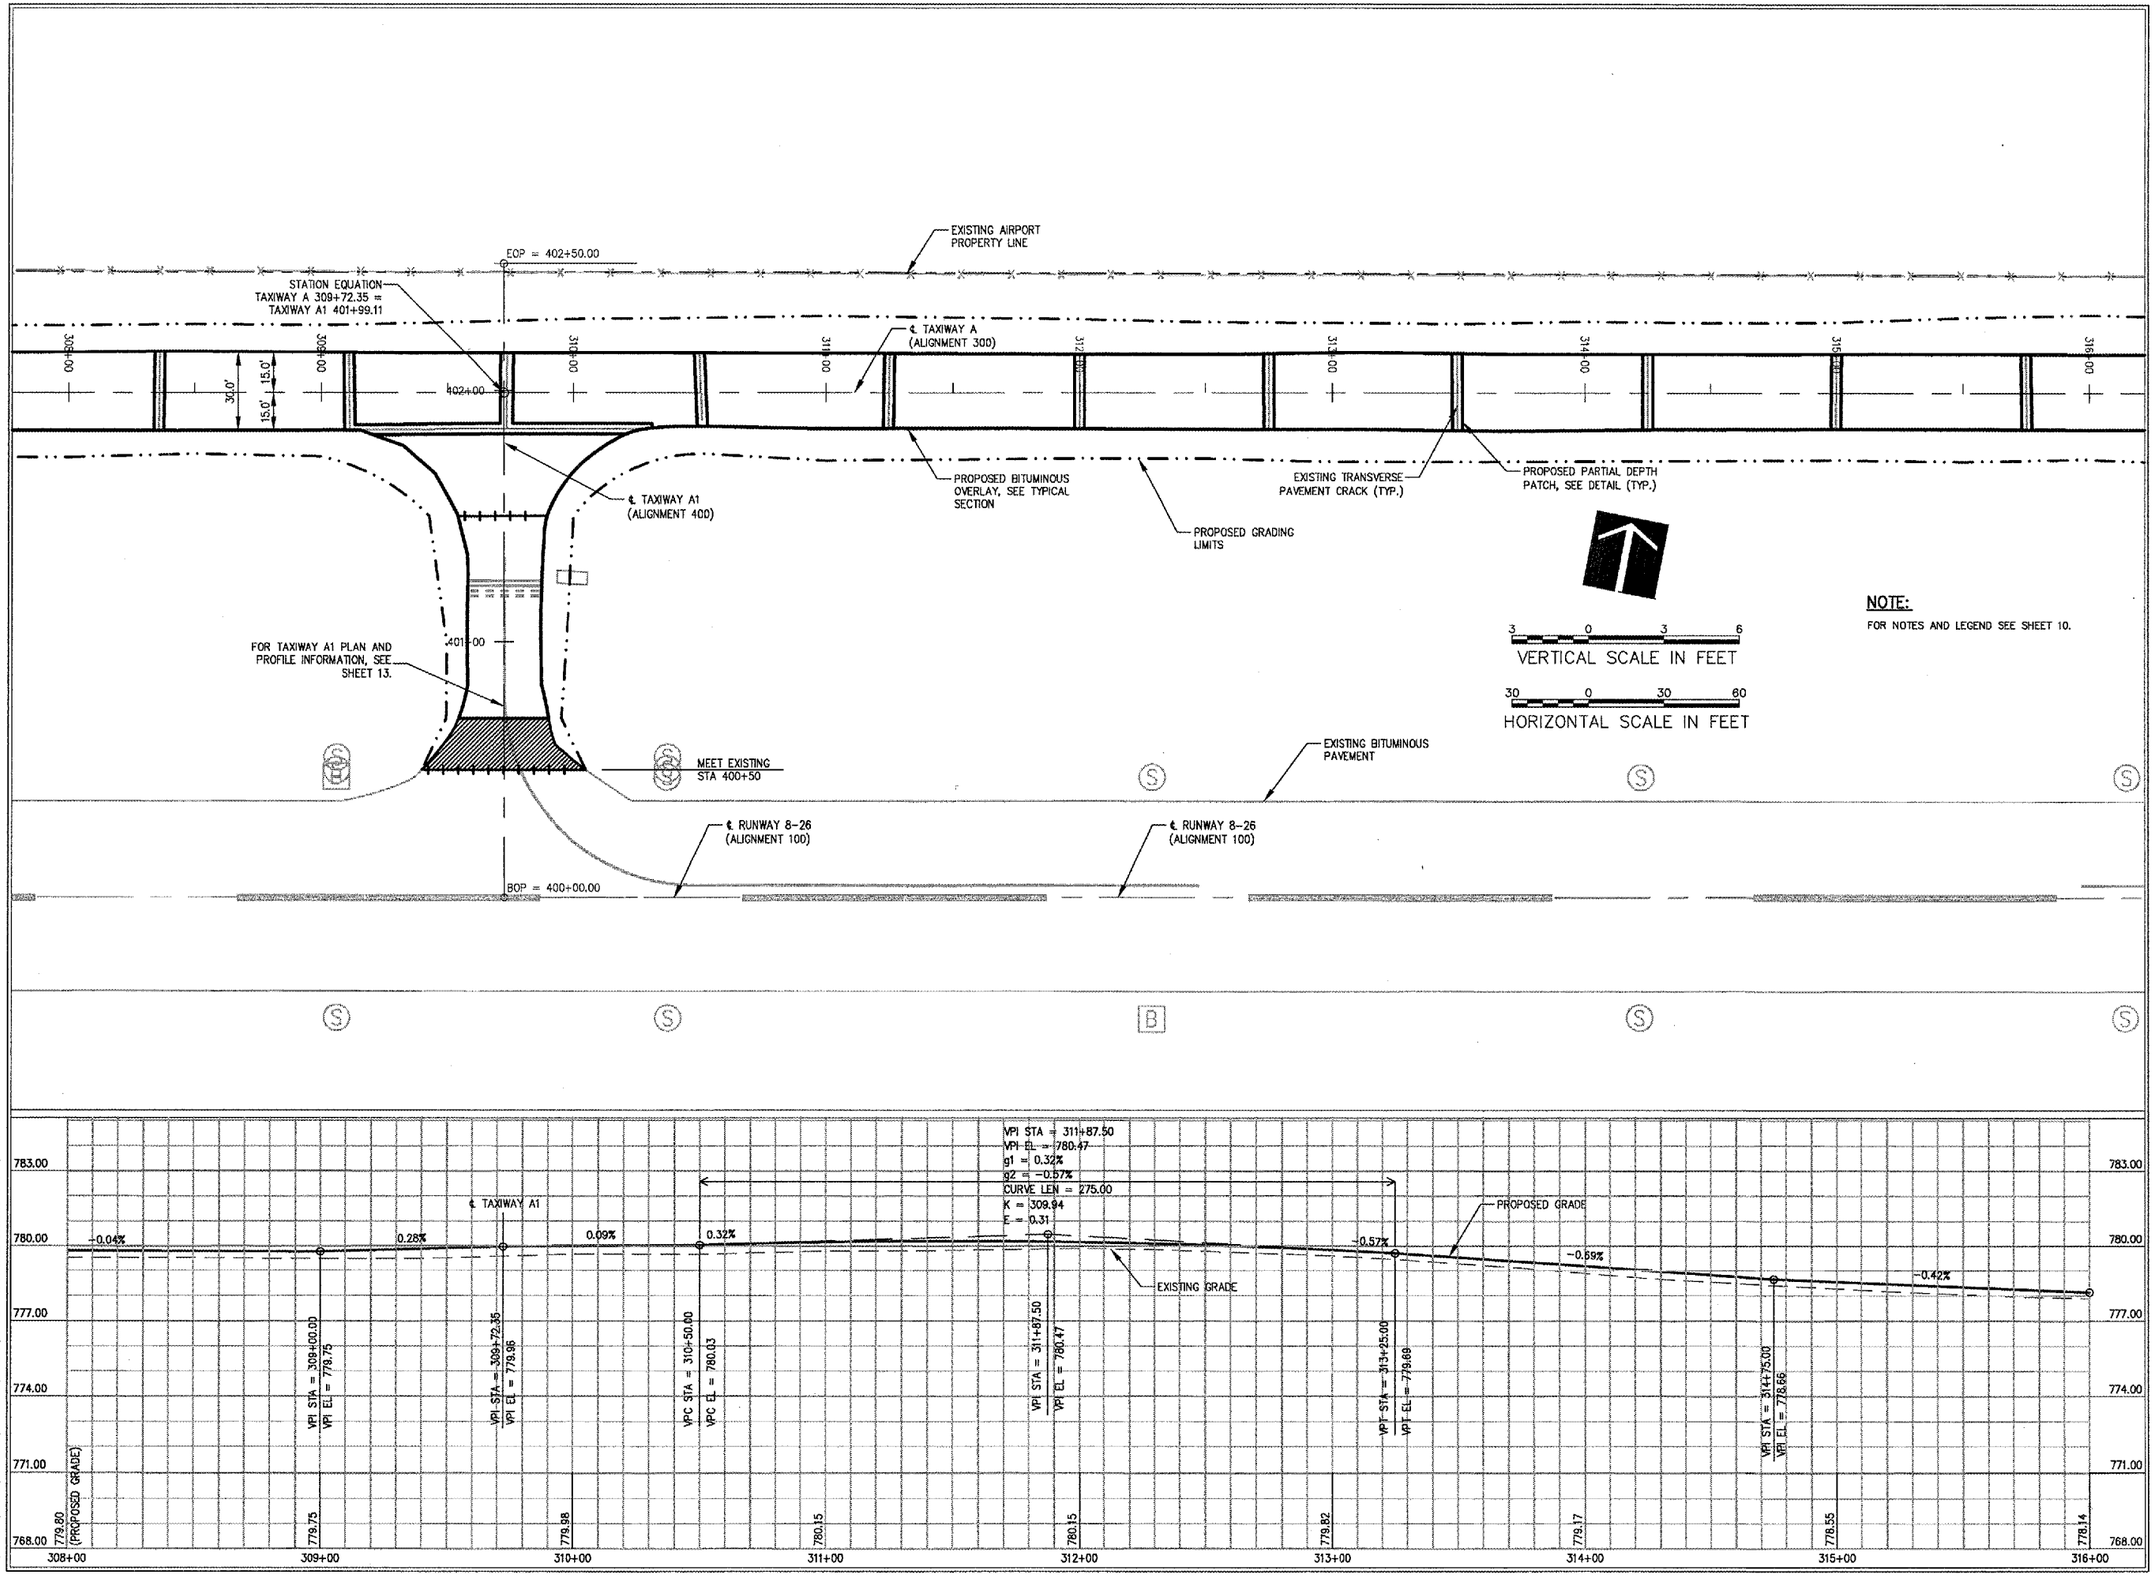

D1021

HANSON

HANSON PROFESSIONAL SERVICES INC.

815 Commerce Drive Suite 200
Oak Brook, Illinois 60523
Telephone: 630.990.3800
Fax: 630.990.3801

City of Dixon

CITY OF DIXON, ILLINOIS

Post Office Box 386
Dixon, Illinois 61021
Telephone: 815.288.1485

DIXON MUNICIPAL AIRPORT
CHARLES R. WALGREEN FIELD

OVERLAY TAXIWAYS A, A1, A2 AND C;
REMOVE AND REPLACE TAXIWAY C1

AIP PROJECT NO. 3-17-0036-B9
IDA PROJECT NO. C73-3549

No.	Drawing Issue Description	Date	By

Date

MARCH 3, 2006

Sheet Title

PLAN AND PROFILE TAXIWAY A STA 308+00 THRU STA 316+00

843-05BB009
Project Number

LDH 11/14/05
Layout By Date

LDH, KLK 11/14/05
Designed By Date

RMH 02/03/06
Reviewed By Date

LDH
Drawn By

Sheet No. 11

I:\CAD\CBS\02843\05BB009\DRAWINGS\SHEETS\17-PLAN & PROFILE 300.DWG MAR 10, 2006 10:09AM KLK