DI021

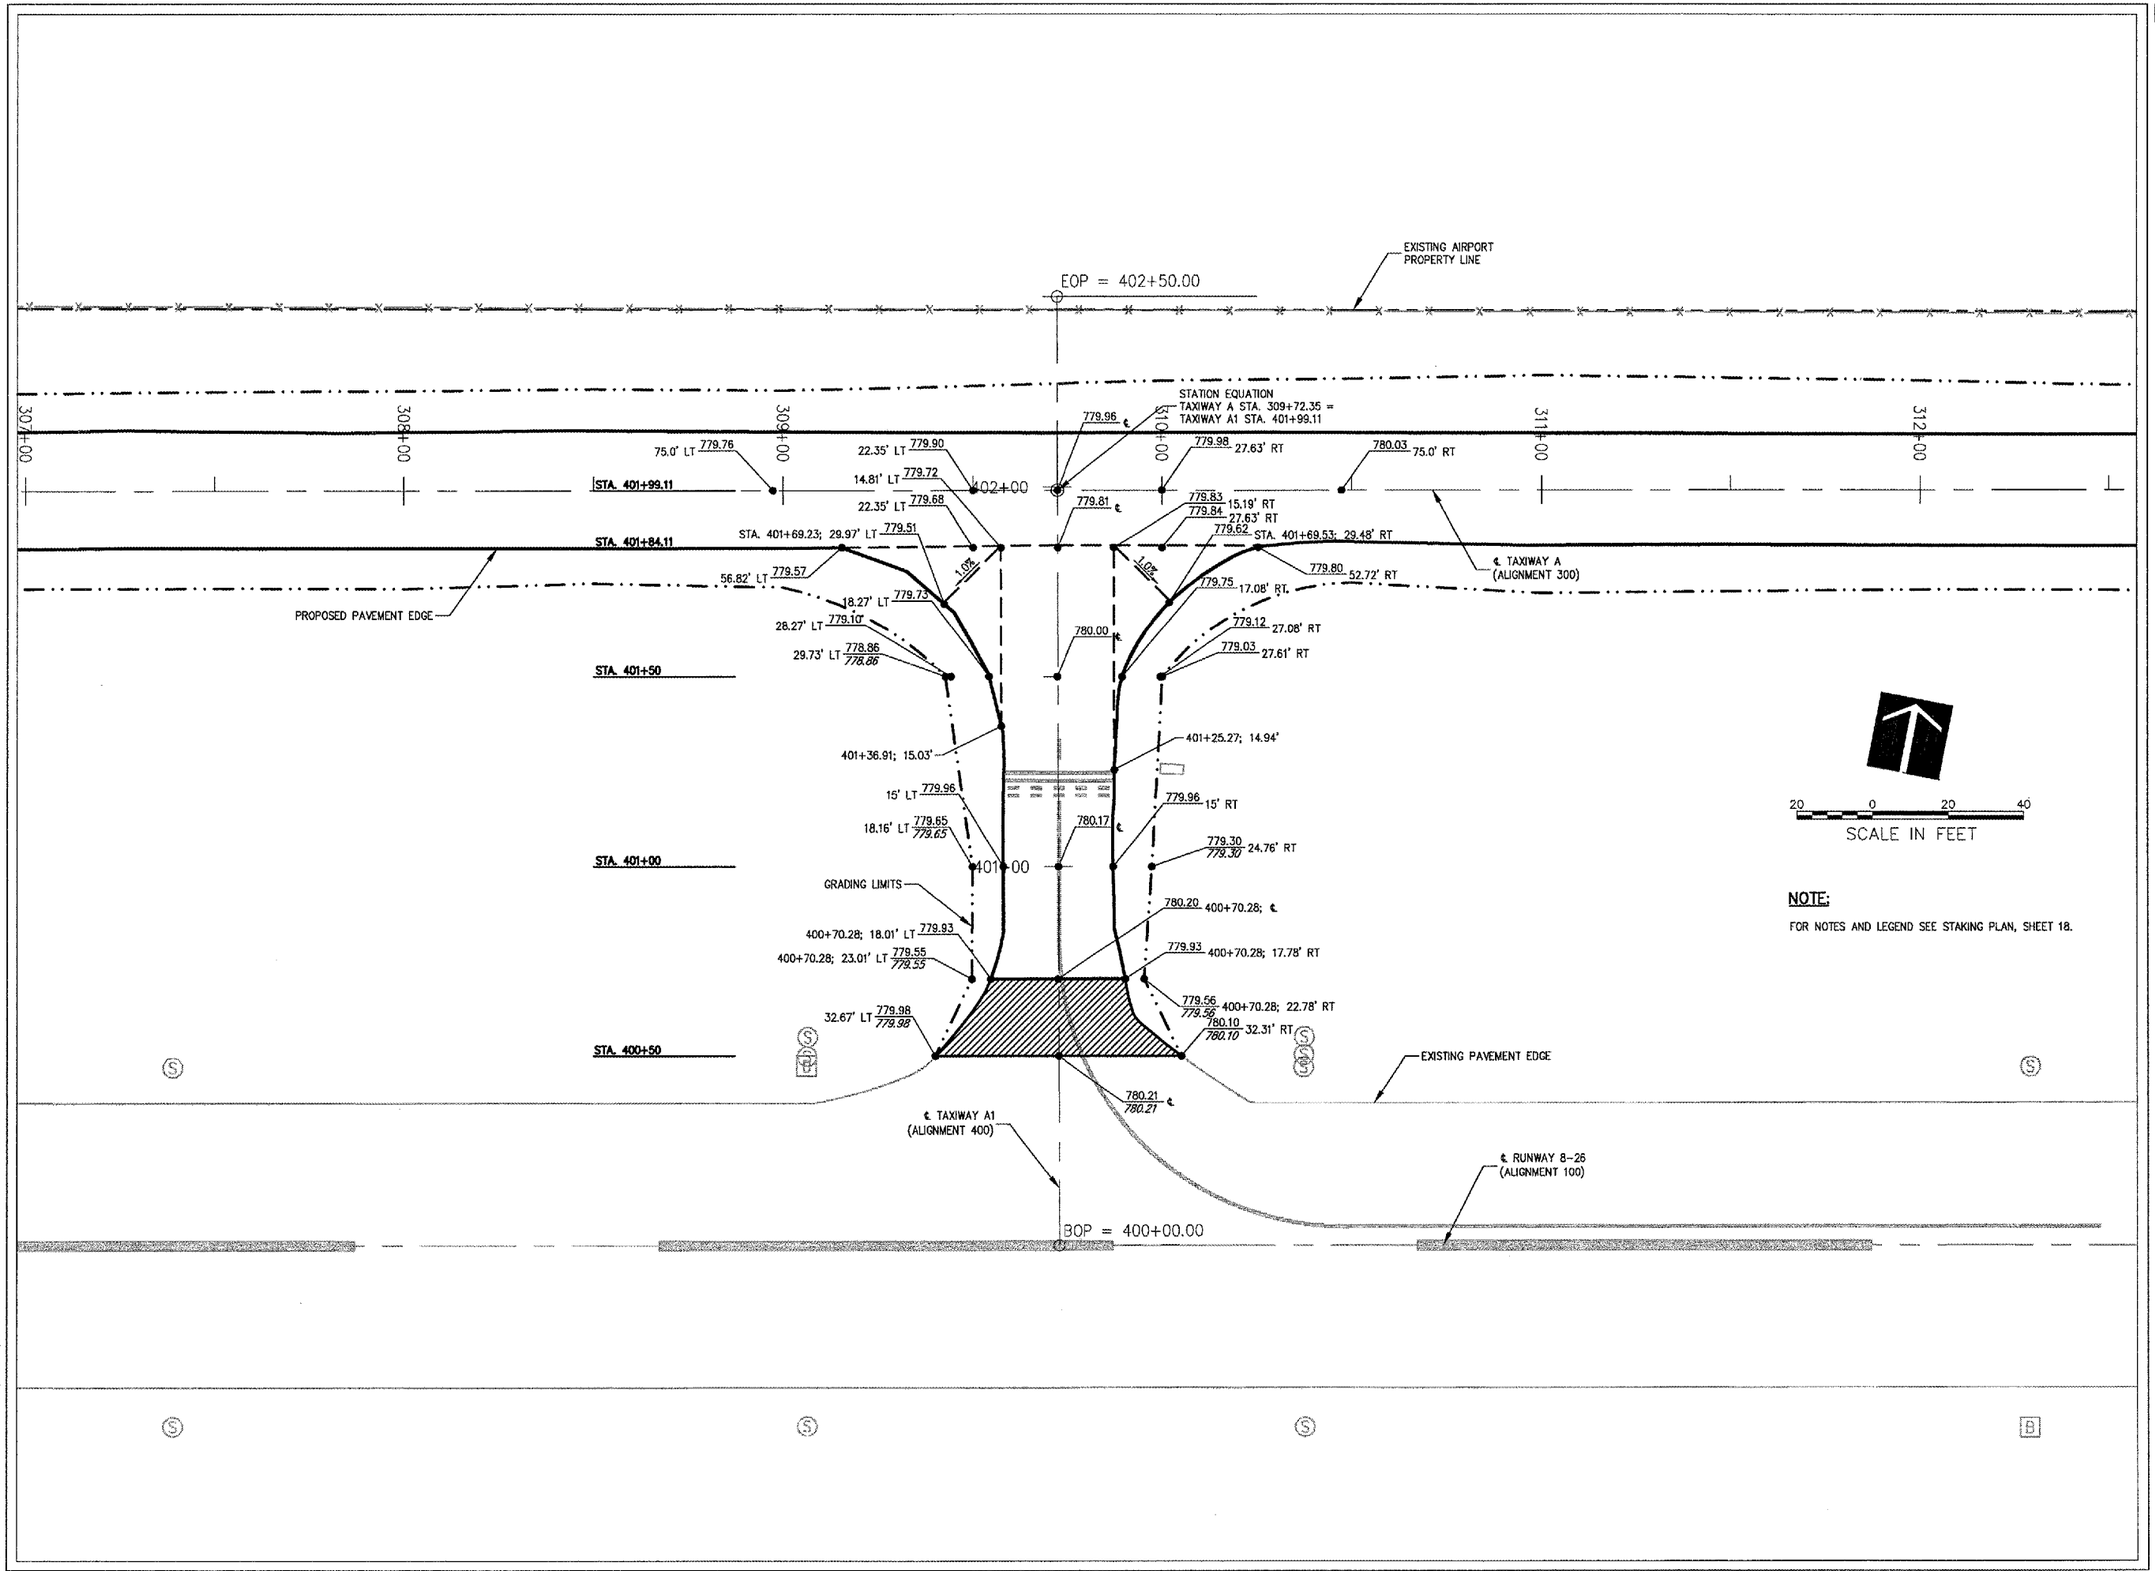

NOTE:

FOR NOTES AND LEGEND SEE STAKING PLAN, SHEET 18.

HANSON

HANSON PROFESSIONAL SERVICES INC.

815 Commerce Drive Suite 200
Oak Brook, Illinois 60523
Telephone: 630.990.3800
Fax: 630.990.3801

City of Dixon

CITY OF DIXON, ILLINOIS

Post Office Box 386
Dixon, Illinois 61021
Telephone: 815.288.1485

DIXON MUNICIPAL AIRPORT
CHARLES R. WALGREEN FIELD

OVERLAY TAXIWAYS A, A1, A2 AND C;
REMOVE AND REPLACE TAXIWAY C1

AIP PROJECT NO. 3-17-0036-B9
IDA PROJECT NO. C73-3549

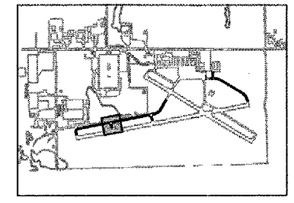

KEY PLAN

No.	Drawing Issue Description	Date	By

Date

MARCH 3, 2006

Sheet Title

STAKING PLAN
TAXIWAY A1
STA 400+50 THRU
STA 401+99.11

843-05B8009	Project Number
LDH	11/11/05 Layout By / Date
LDH, KLK	11/11/05 Designed By / Date
RMH	02/03/06 Reviewed By / Date
LDH	Drawn By

Sheet No. 23

I:\05JOBS\00843\05B8009\DRAWINGS\SHEETS\23-STAKING PLAN 400-1.DWG MAR 10, 2006 10:11AM KLK