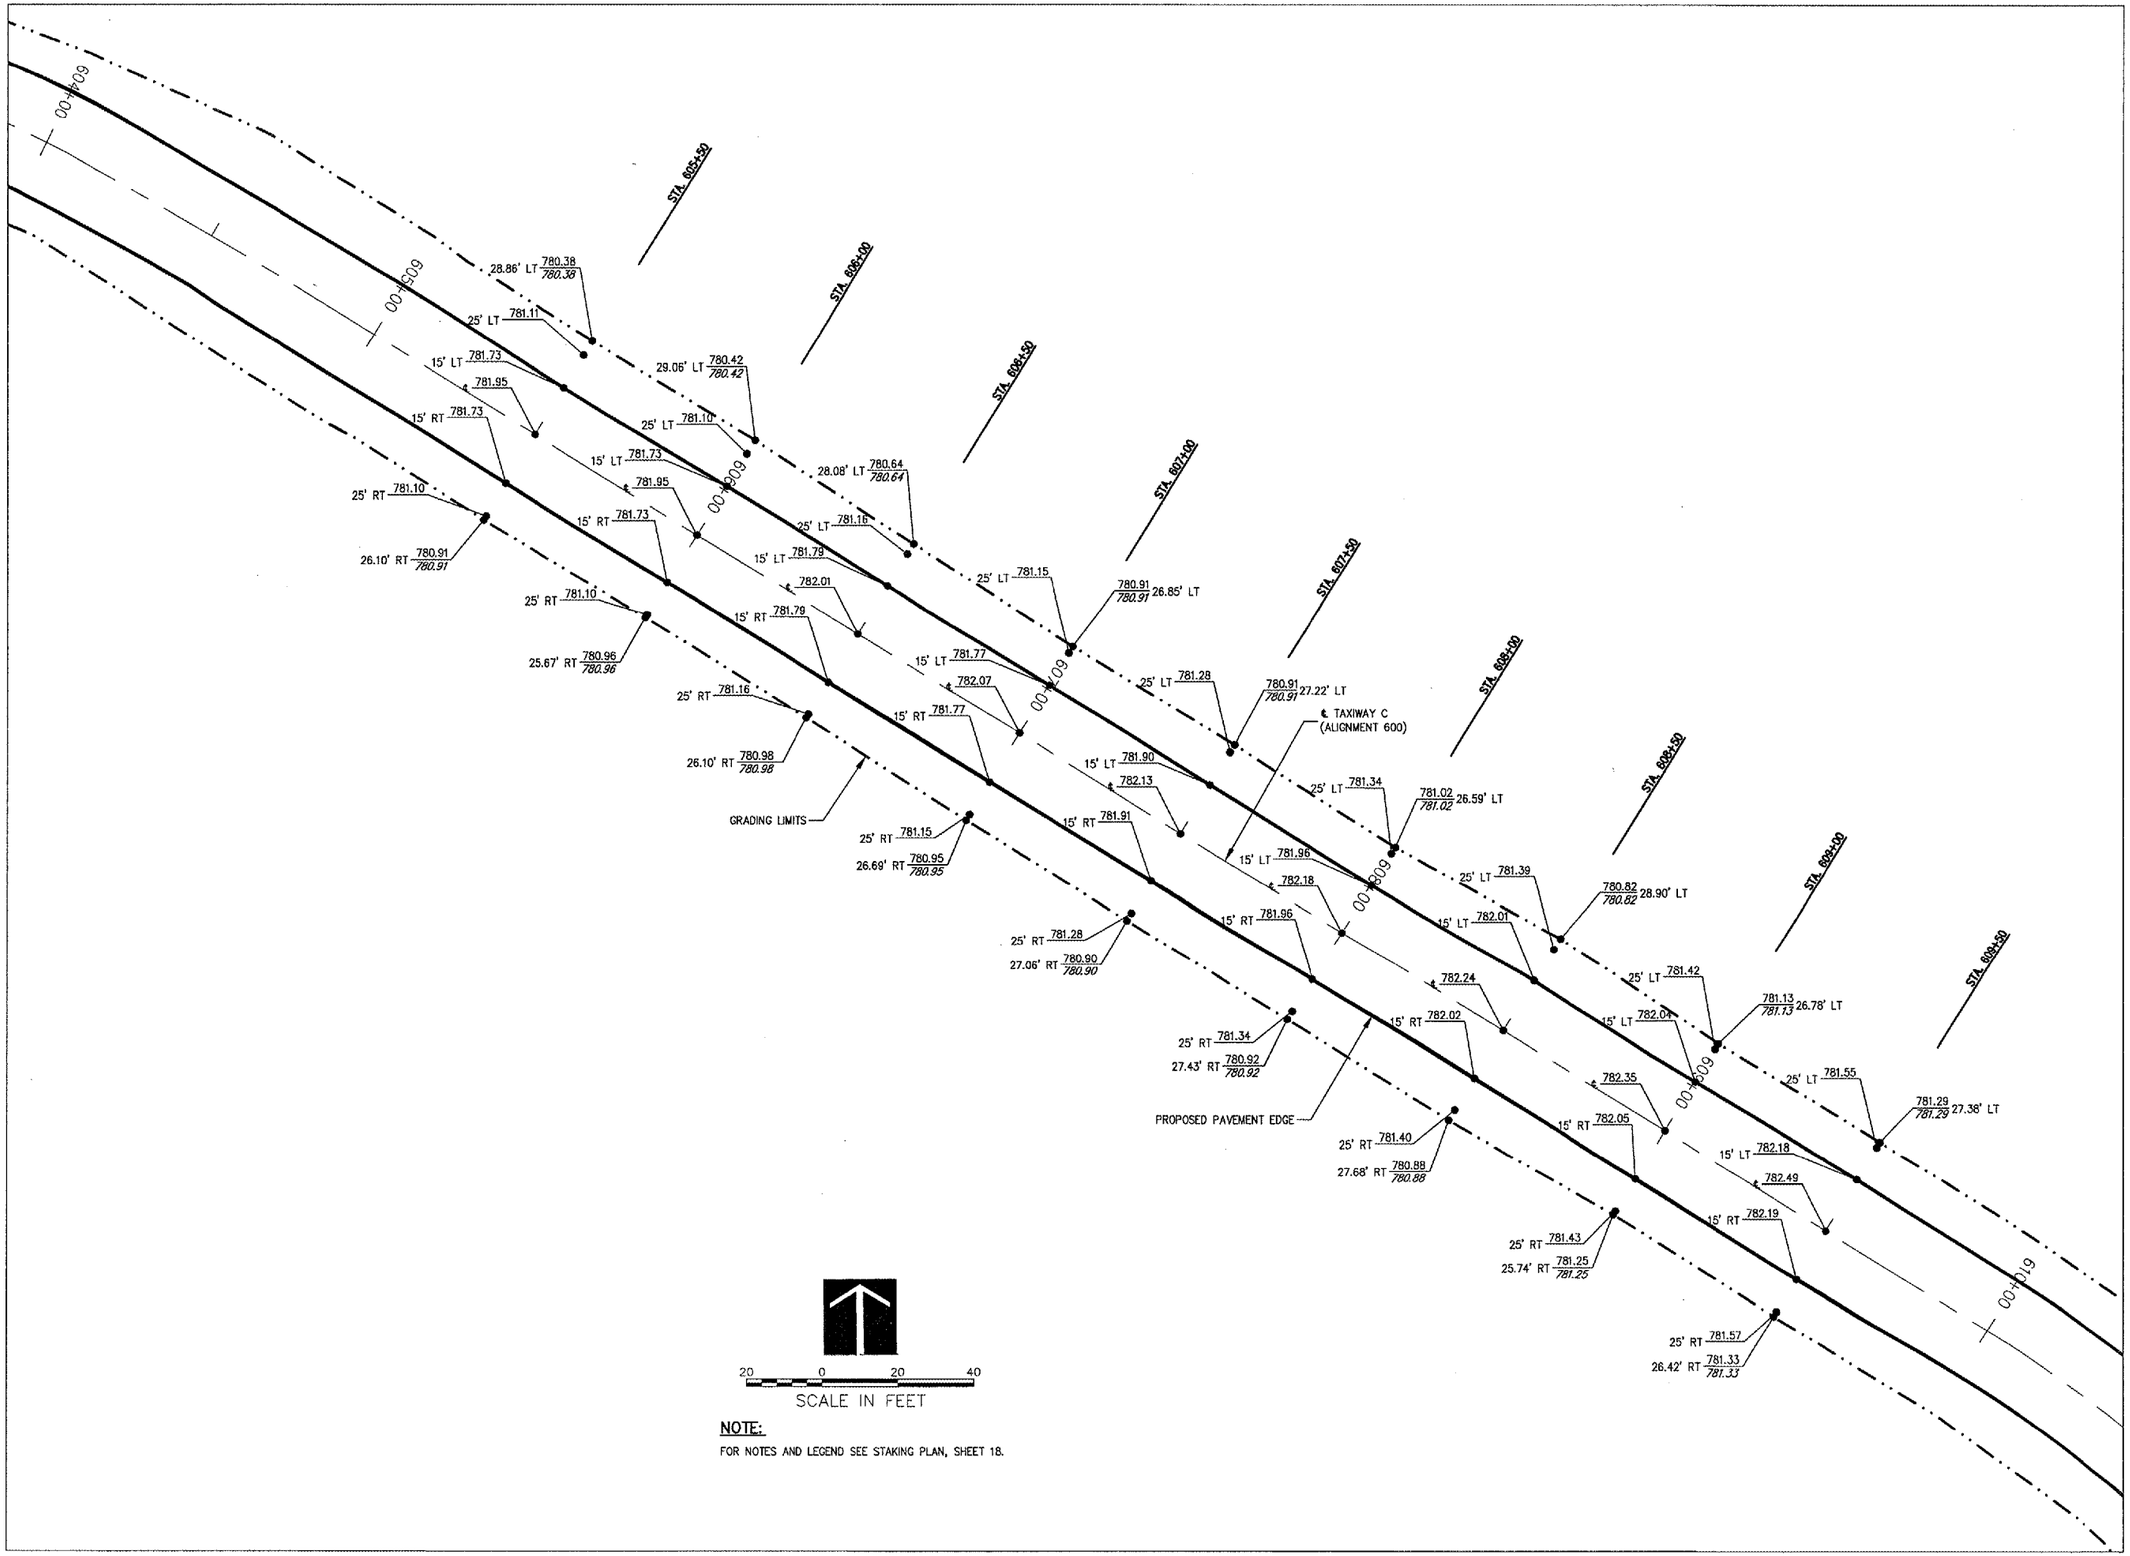

NOTE:

FOR NOTES AND LEGEND SEE STAKING PLAN, SHEET 18.

DI021

HANSON

HANSON PROFESSIONAL SERVICES INC.

815 Commerce Drive Suite 200
Oak Brook, Illinois 60523
Telephone: 630.990.3800
Fax: 630.990.3801

City of Dixon

CITY OF DIXON, ILLINOIS

Post Office Box 386
Dixon, Illinois 61021
Telephone: 815.288.1485

DIXON MUNICIPAL AIRPORT
CHARLES R. WALGREEN FIELD

OVERLAY TAXIWAYS A, A1, A2 AND C:
REMOVE AND REPLACE TAXIWAY C1

AIP PROJECT NO. 3-17-0036-B9
IDA PROJECT NO. C73-3549

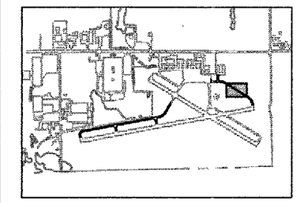

KEY PLAN

No.	Drawing Issue Description	Date	By

Date

MARCH 3, 2006

Sheet Title

STAKING PLAN
TAXIWAY C
STA 605+50 THRU
STA 609+50

843-05B8009
Project Number

SJM 11/29/05
Layout By Date

SJM, KLK 11/29/05
Designed By Date

RMH 02/03/06
Reviewed By Date

LDH | SJM | ---
Drawn By

Sheet No.

26

I:\05JOBS\00843\05B8009\DRAWINGS\SHEETS\26-STAKING PLAN 600-2.DWG MAR 10, 2006 10:19AM KLK