MATCHLINE STA. 317+00

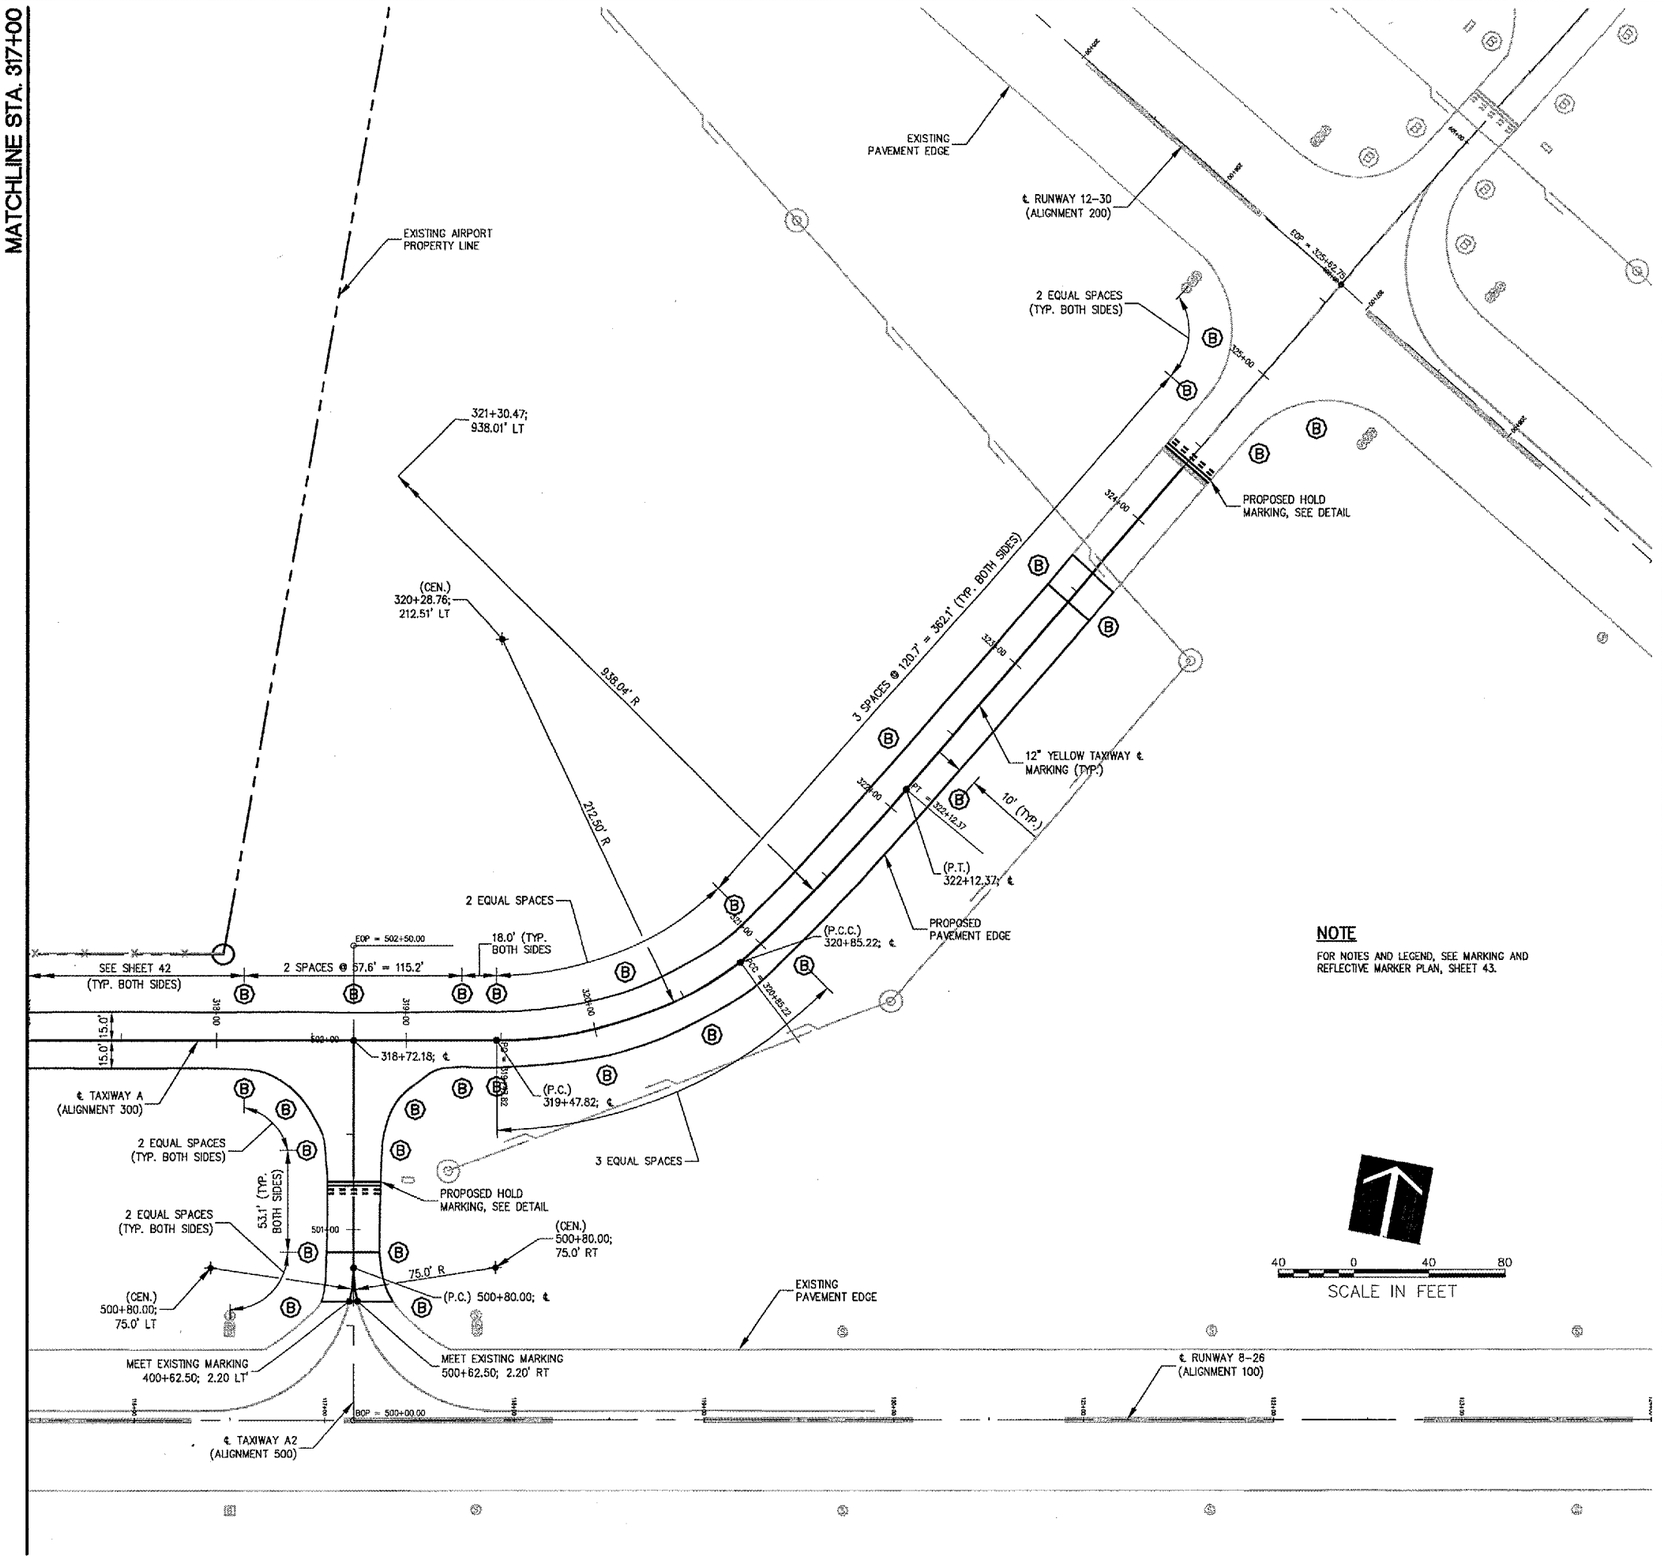

NOTE

FOR NOTES AND LEGEND, SEE MARKING AND REFLECTIVE MARKER PLAN, SHEET 43.

40 0 40 80

SCALE IN FEET

DI021

HANSON

HANSON PROFESSIONAL SERVICES INC.

815 Commerce Drive Suite, 200
Oak Brook, Illinois 60523
Telephone: 630.990.3800
Fax: 630.990.3801

City of Dixon

CITY OF DIXON, ILLINOIS

Post Office Box 386
Dixon, Illinois 61021
Telephone: 815.288.1485

DIXON MUNICIPAL AIRPORT
CHARLES R. WALGREEN FIELD

OVERLAY TAXIWAYS A, A1, A2 AND C;
REMOVE AND REPLACE TAXIWAY C1

AIP PROJECT NO. 3-17-0036-B9
IDA PROJECT NO. C73-3549

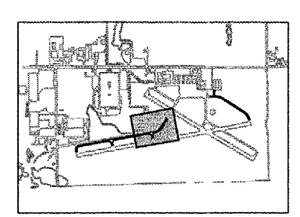

KEY PLAN

No.	Drawing Issue Description	Date	By

Date

MARCH 3, 2006

Sheet Title

PAVEMENT MARKING AND REFLECTIVE MARKER PLAN TAXIWAYS A AND A2

843-05B8009	Project Number
LDH 11/22/05	Layout By / Date
LDH, KLK 11/22/05	Designed By / Date
RMH 02/03/06	Reviewed By / Date
LDH	Drawn By

45

Sheet No.

I:\05JOBS\05843\05B8009\DRAWINGS\SHEETS\45-MARKING PLAN 300-310MC MAR 10, 2006 10:20AM KLK