CONTRACT NO. 64A85

F.A.S. RTE.	SECTION	COUNTY	TOTAL SHEETS	SHEET NO.
2079	16BR-M	OGLE	14	4
STA.	TO STA.			
FED. ROAD DIST. NO.	ILLINOIS	FED. AID PROJECT		

Roadway Plan

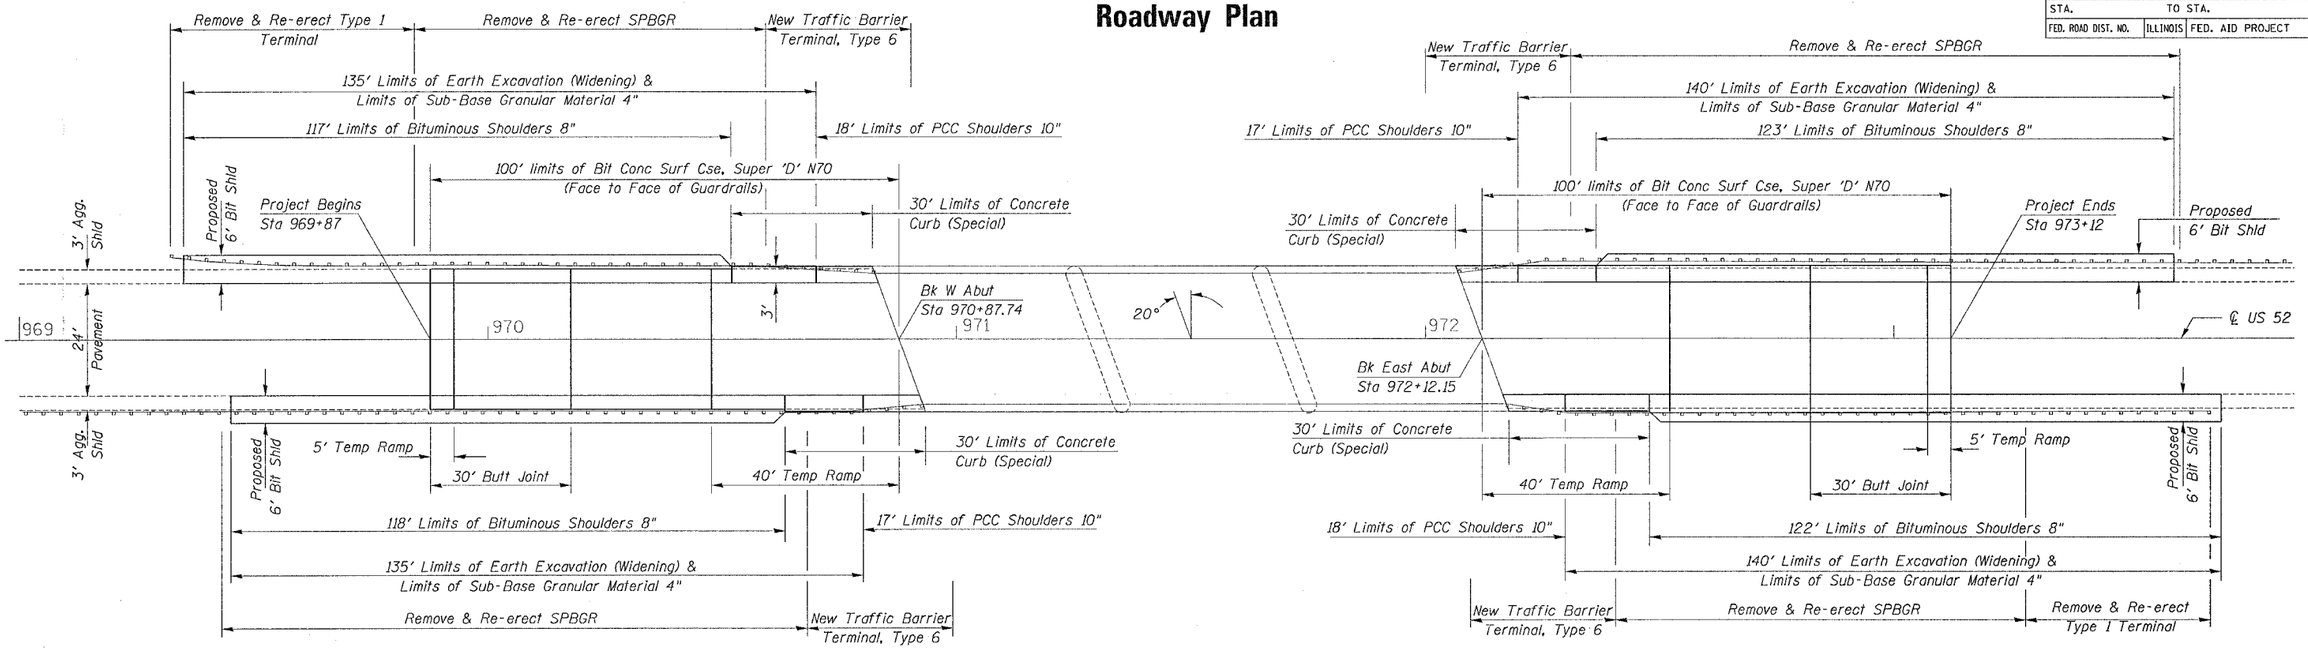

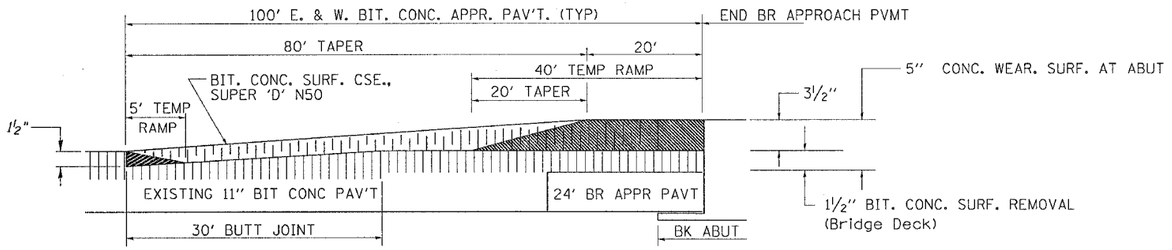

APPROACH PAVEMENT PROFILE

Bit Conc Surf Cse, Super 'D' N50

	Ton
Sta. 969+88 to Sta. 970+88	55
Sta. 972+12 to Sta. 973+12	55
Total	110

Sub-Base Granular Material, Type A, 4"

	Sq. Yd.
Lt. Sta. 969+35 to 970+70	84
Rt. Sta. 969+45 to 970+80	85
Lt. Sta. 972+20 to 973+60	88
Rt. Sta. 972+30 to 973+70	87
	344

Remove and Re-erect SPBGR

	Foot
Lt. Sta 969+84.3 to 970+59.3	75
Rt. Sta. 969+44.5 to 970+69.5	125
Lt. Sta. 972+30.4 to 973+60.4	130
Rt. Sta. 972+40.6 to 973+28.1	98
Total	428

Earth Excavation - (Widening)

	Cu. Yd.
Lt. Sta. 969+35 to 970+70	28
Rt. Sta. 969+45 to 970+80	28
Lt. Sta. 972+20 to 973+60	30
Rt. Sta. 972+30 to 973+70	30
Total	116

Bituminous Shoulders 8"

	Sq. Yd.
Lt. Sta. 969+35 to 970+52	78
Rt. Sta. 969+45 to 970+63	79
Lt. Sta. 972+36 to 973+60	83
Rt. Sta. 972+48 to 973+70	82
Total	322

Bit Surf Rem - Butt Jt

	Sq. Yd.
Sta. 969+88 to 970+18	100
Sta. 972+82 to 973+12	100
Total	200

PCC Shoulders 10"

	Sq. Yd.
Lt. Sta. 970+52 to 970+70	6
Rt. Sta. 970+63 to 970+80	6
Lt. Sta. 972+20 to 972+38	6
Rt. Sta. 972+30 to 972+48	6
	24

Remove and Re-erect Traffic Barrier Terminal, Type 1

	Each
Lt. Sta. 969+44.9 to 969+84.3	1
Rt. Sta. 973+28.1 to 973+67.5	1
Total	2

Temporary Ramp

	Sq. Yd.
Sta. 969+88 to Sta. 969+93	17
Sta. 970+48 to Sta. 970+88	133
Sta. 972+12 to Sta. 972+52	133
Sta. 973+07 to Sta. 973+12	17
Total	300

Concrete Curb (Special)

	Foot
Lt. Sta. 970+52 to 970+82	30
Rt. Sta. 970+63 to 970+93	30
Lt. Sta. 972+06 to 972+36	30
Rt. Sta. 972+18 to 972+48	30
	120

Traffic Barrier Terminal Removal, Type 6

	Each
Entire Project	4
Total	4

ROADWAY PLAN
US 52 OVER ELKHORN CREEK
FAS ROUTE 2079 (US 52)
SECTION 16BR-M
OGLE COUNTY
STRUCTURE NUMBER 071-0070

PLOT DATE = Wed Feb 09 07:44:38 2005
FILE NAME = D:\BRPlans\Ogle County\071007D.dgn
PLOT SCALE = 50.0000 ' / IN.
REFERENCE = 4825