F.A.P RTE.	SECTION	COUNTY	TOTAL SHEETS	SHEET NO.
502	*	ADAMS	315	52
STA.		TO STA.		
FED. ROAD DIST. NO.	ILLINOIS	FED. AID PROJECT		

* (53RS-7, P(RS-2))N, TS
CONTRACT NO. 72897

SCALE IN FEET

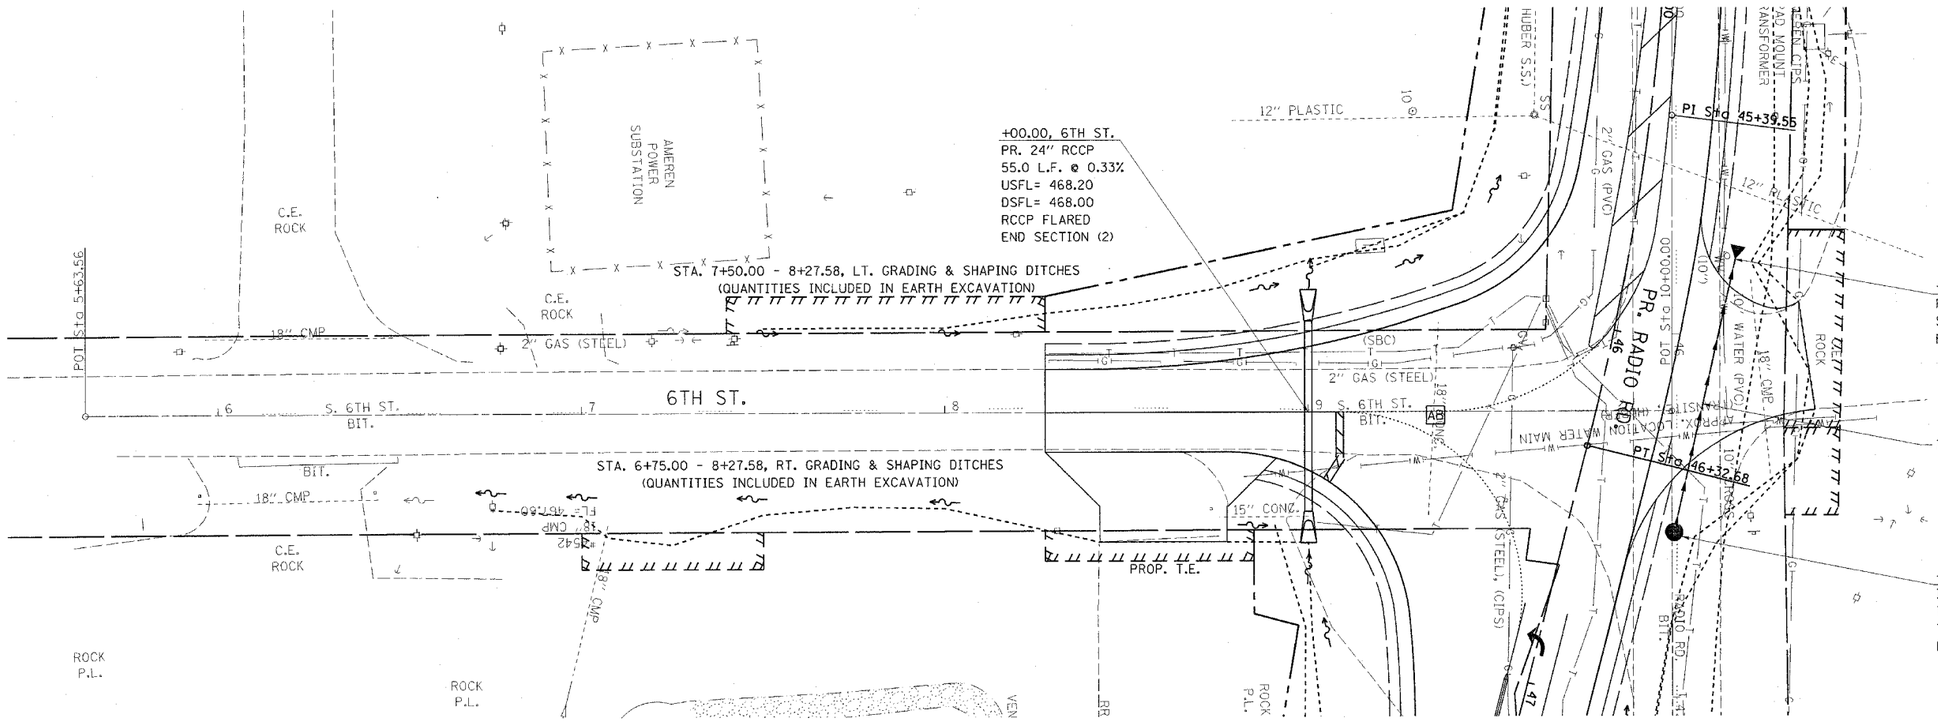

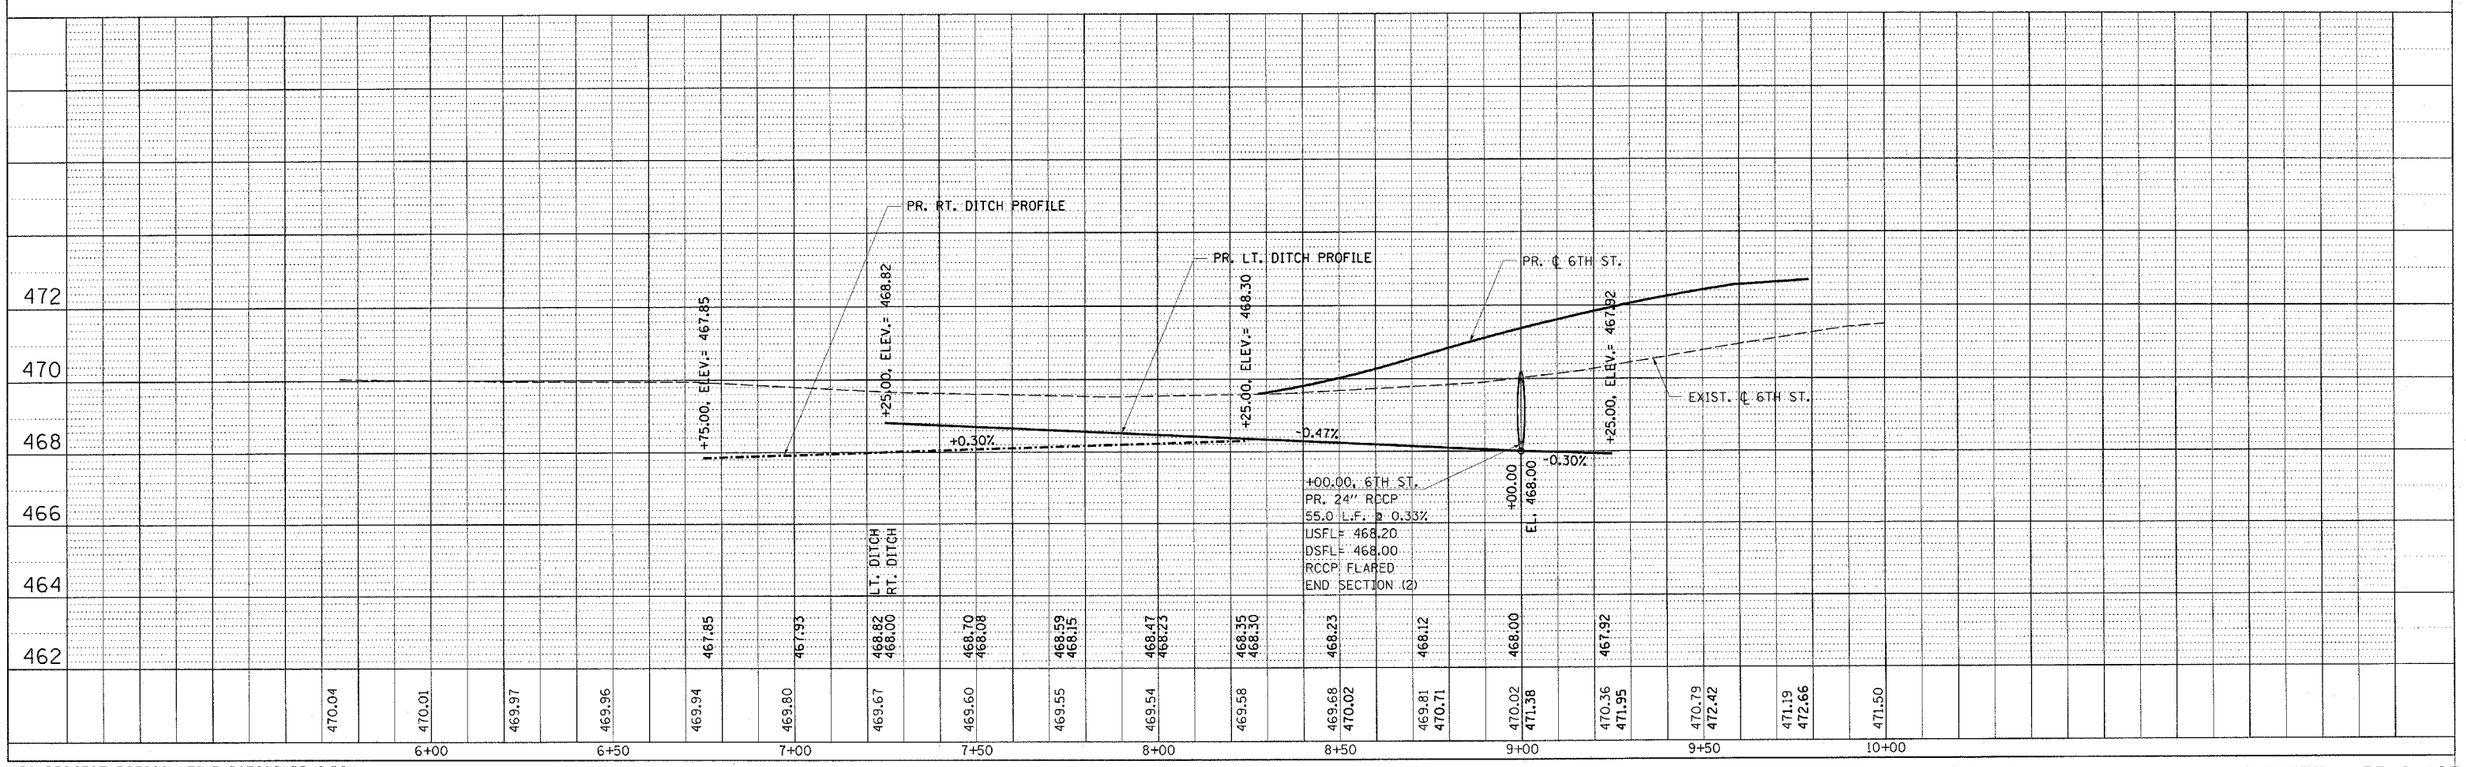

PLAN	BY	DATE
SURVEYED		
PLOTTED		
ROADWAY CHECKED		
STR. OF WAY CHECKED		
NOTE BOOK		
NO.		
F.AID FILE NAME		

PROFILE	BY	DATE
SURVEYED		
PLOTTED		
GRADES CHECKED		
B.M. NOTED		
STRUCTURE NOTATIONS CHKD		
NOTE BOOK		
NO.		

DGN-SPEC
DATE-TIME
*REF01

D6 PROJECT: D653004 FILE: D653004DRNG.DGN

Rev. Sheet 4-19-05

F.A.P. 502 (IL 57) - 6th STREET - DRAINAGE