FA 403	139.2 & 139.3	WHITESIDE	486	125

SHEET NO. 6 OF 18 SHEETS

NOTE:
Bars indicated thus 20 x 3 - #5 etc indicates 20 lines of bars with 3 lengths per line
Min bar lap = 24 dia

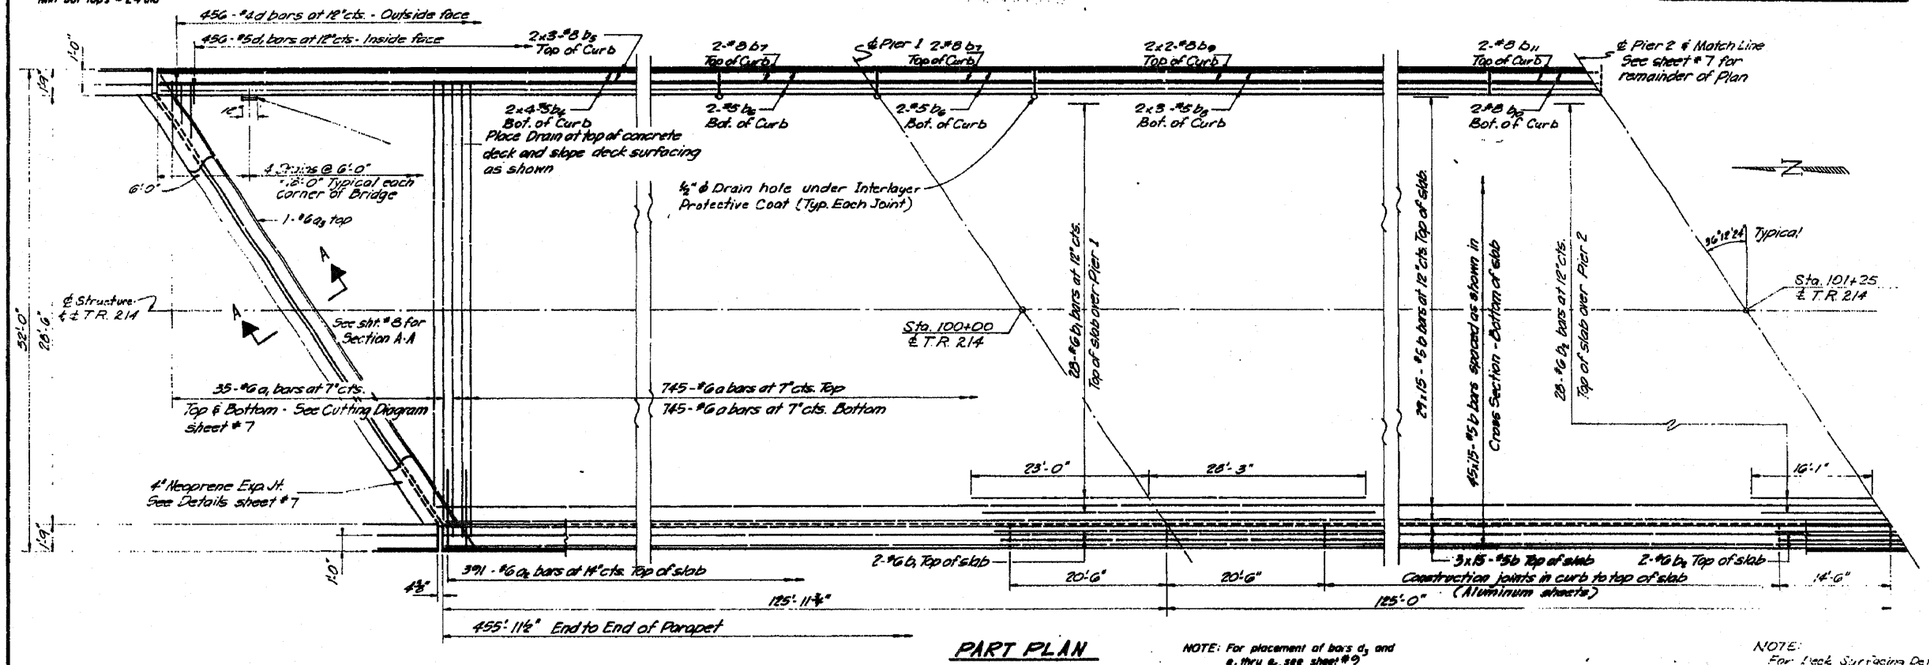

PART PLAN

NOTE: For placement of bars a_3 and a_1 thru a_6 see sheet # 9

NOTE:
For Deck Surfacing Detail see Sht. # 7

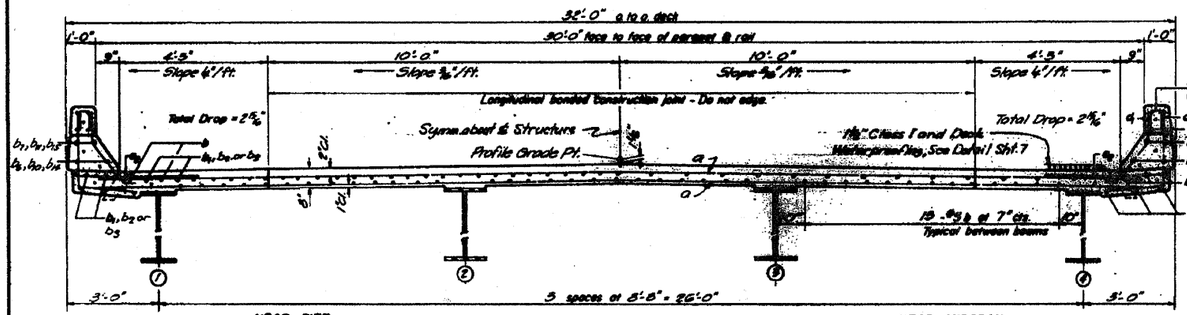

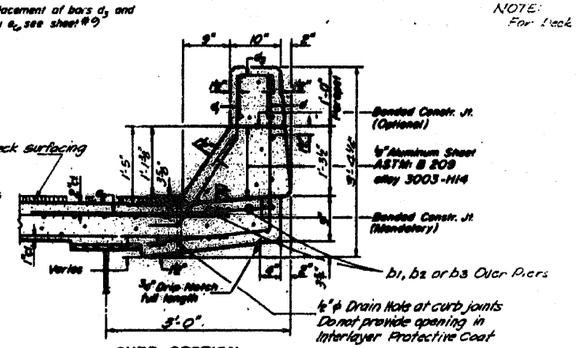

CURB SECTION

Cost of Aluminum Sheets and Drains shall be incidental to Class X Concrete.

CROSS SECTION

Looking South

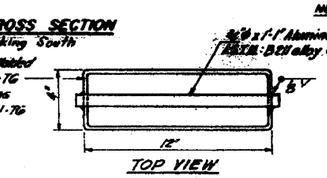

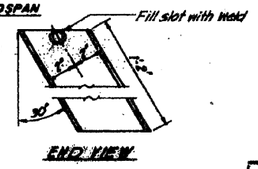

FLOOR DRAIN DETAILS

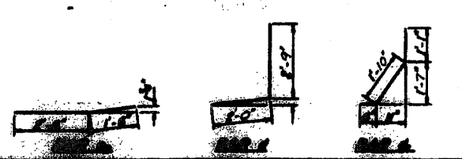

DESIGNED	L.P.
DRAWN	L.P.
CHECKED	S.Mck.
CHECKED	S.Mck.

S-586-0 4-22-68, 12-3-69

SUPERSTRUCTURE

F.A. RTE. 403 - SEC. 139-2HVB
WHITESIDE COUNTY
STATION 1097+72.45

FOR INFORMATION ONLY

FILE NAME = O:\BR\Bridge Painting\Contracts\PAINTING\64G28\PLANeng.dgn	USER NAME = linkdj	DESIGNED - ___	REVISED - ___
		DRAWN - ___	REVISED - ___
	PLOT SCALE = 50.0000 ' / IN.	CHECKED - ___	REVISED - ___
	PLOT DATE = Sat Jan 22 06:48:28 2011	DATE - _____	REVISED - ___

STATE OF ILLINOIS
DEPARTMENT OF TRANSPORTATION

Existing Superstructure Plan
Structure No. 098-0067

SCALE: _____ | SHEET NO. __ OF ___ SHEETS | STA. _____ TO STA. _____

F.A.I. RTE.	SECTION	COUNTY	TOTAL SHEETS	SHEET NO.
88	D2 Bridge Painting 2011-1	Whiteside	14	7
		CONTRACT NO. 64G28		
	ILLINOIS FED. AID PROJECT			