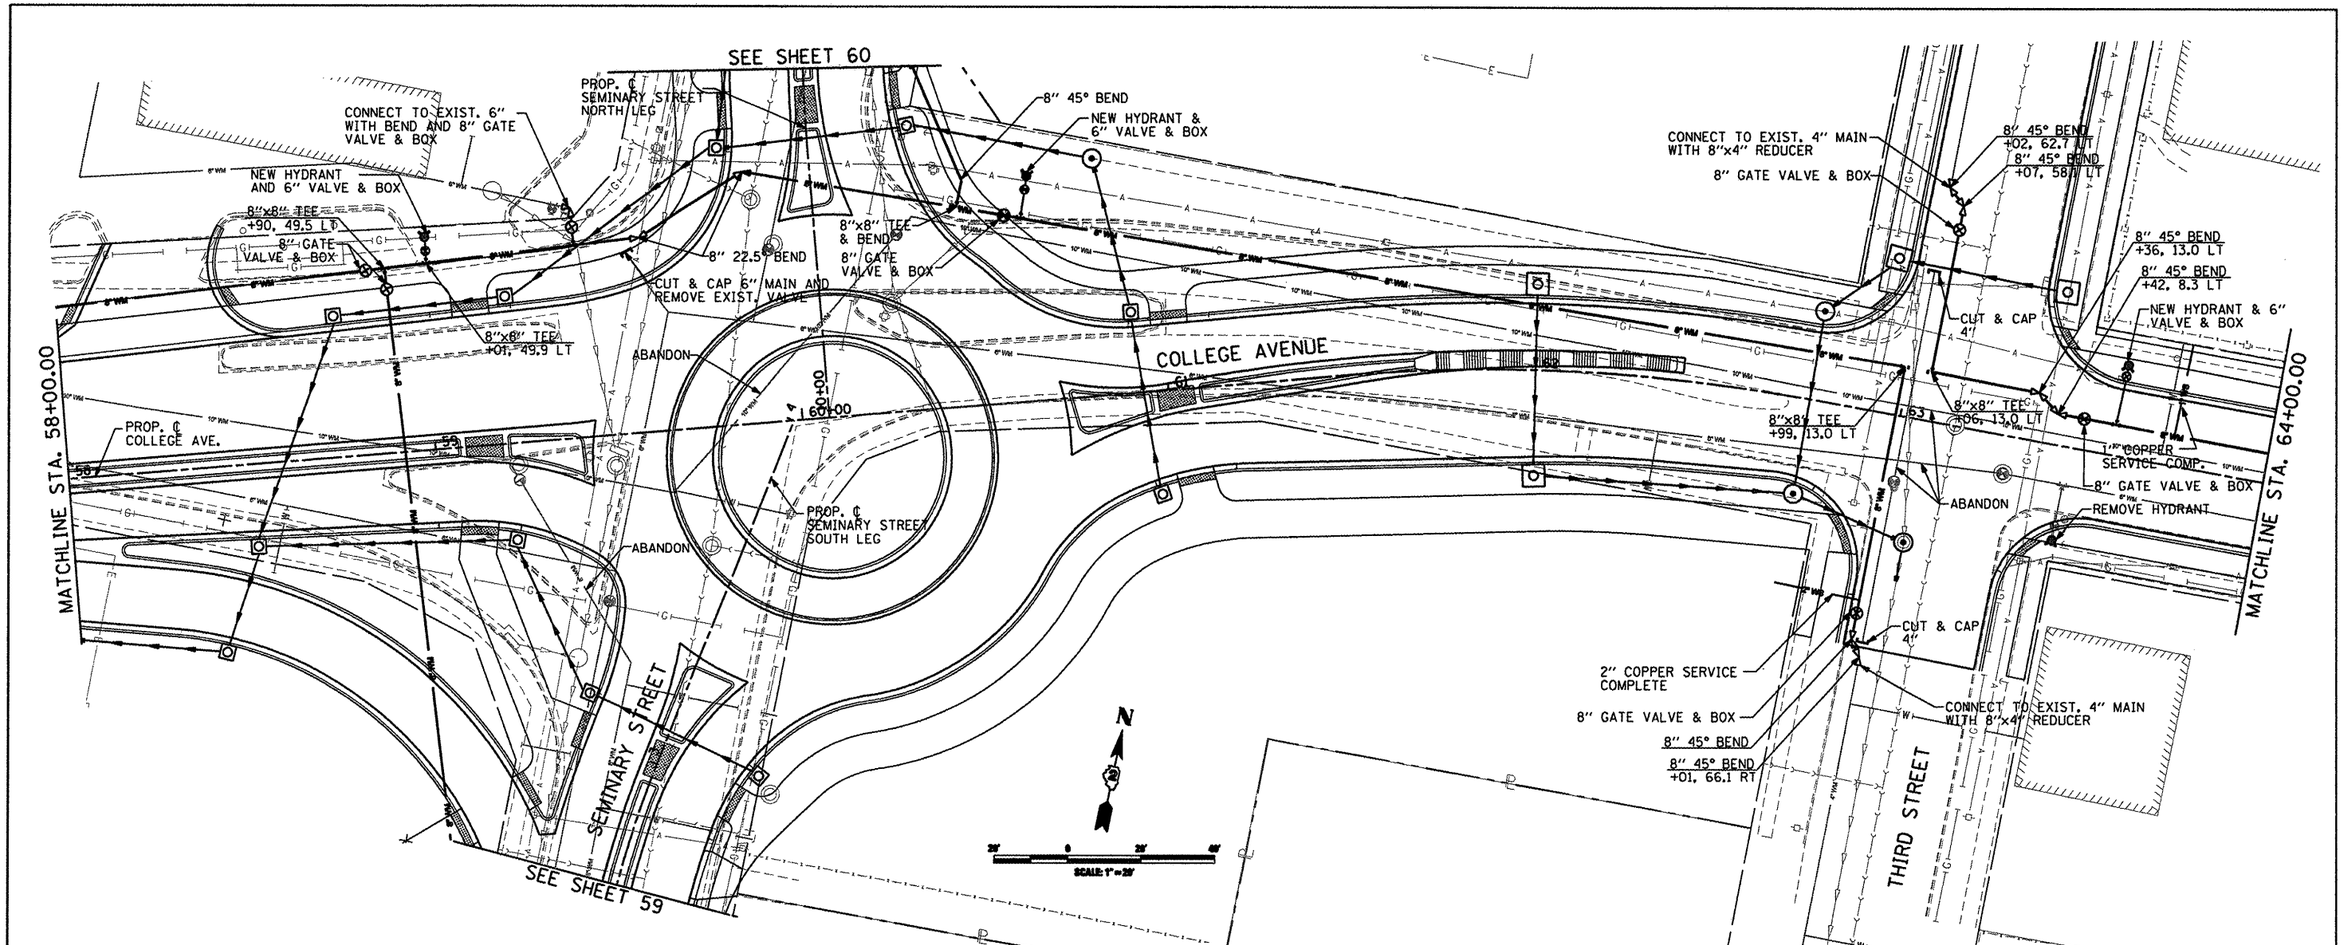

PLAN — NOTE BOOK NO. ___ — SURVEYED / PLOTTED / ALIGNMENT CHECKED / RT. OF WAY CHECKED / CADD FILE NAME — BY — DATE

PROFILE — NOTE BOOK NO. ___ — SURVEYED / PLOTTED / GRADES CHECKED / B.M. NOTED / STRUCTURE NOTATNS CHKD — BY — DATE

L:\ROCKFORD\0826002\Draw\CADD_Sheets\R_WATER_20.5.dgn

CMT ©Copyright CMT, Inc.
CRAWFORD, MURPHY & TILLY, INC.
CONSULTING ENGINEERS
License No. 184-000613

USER NAME = Steve Prange	DESIGNED SJP / MNB	REVISED -	
	DRAWN ERD	REVISED -	
PLOT SCALE = 40.0000 ' / IN.	CHECKED SJP	REVISED -	
PLOT DATE = 02/04/11	DATE 02/04/2011	REVISED -	

CITY OF ROCKFORD
MORGAN STREET BRIDGE

PROPOSED WATERMAIN PLAN & PROFILE
MORGAN STREET /COLLEGE AVENUE

SCALE: 1" = 20' | SHEET NO. 5 OF 11 SHEETS | STA. 58+00 TO STA. 64+00

F.A. RTE.	SECTION	COUNTY	TOTAL SHEETS	SHEET NO.
5077	99-00493-00-BR	WINNEBAGO	253	57
		CONTRACT NO. 85529		
FED. ROAD DIST. NO. 2	ILLINOIS	FED. AID PROJECT BRM-5099(65)		