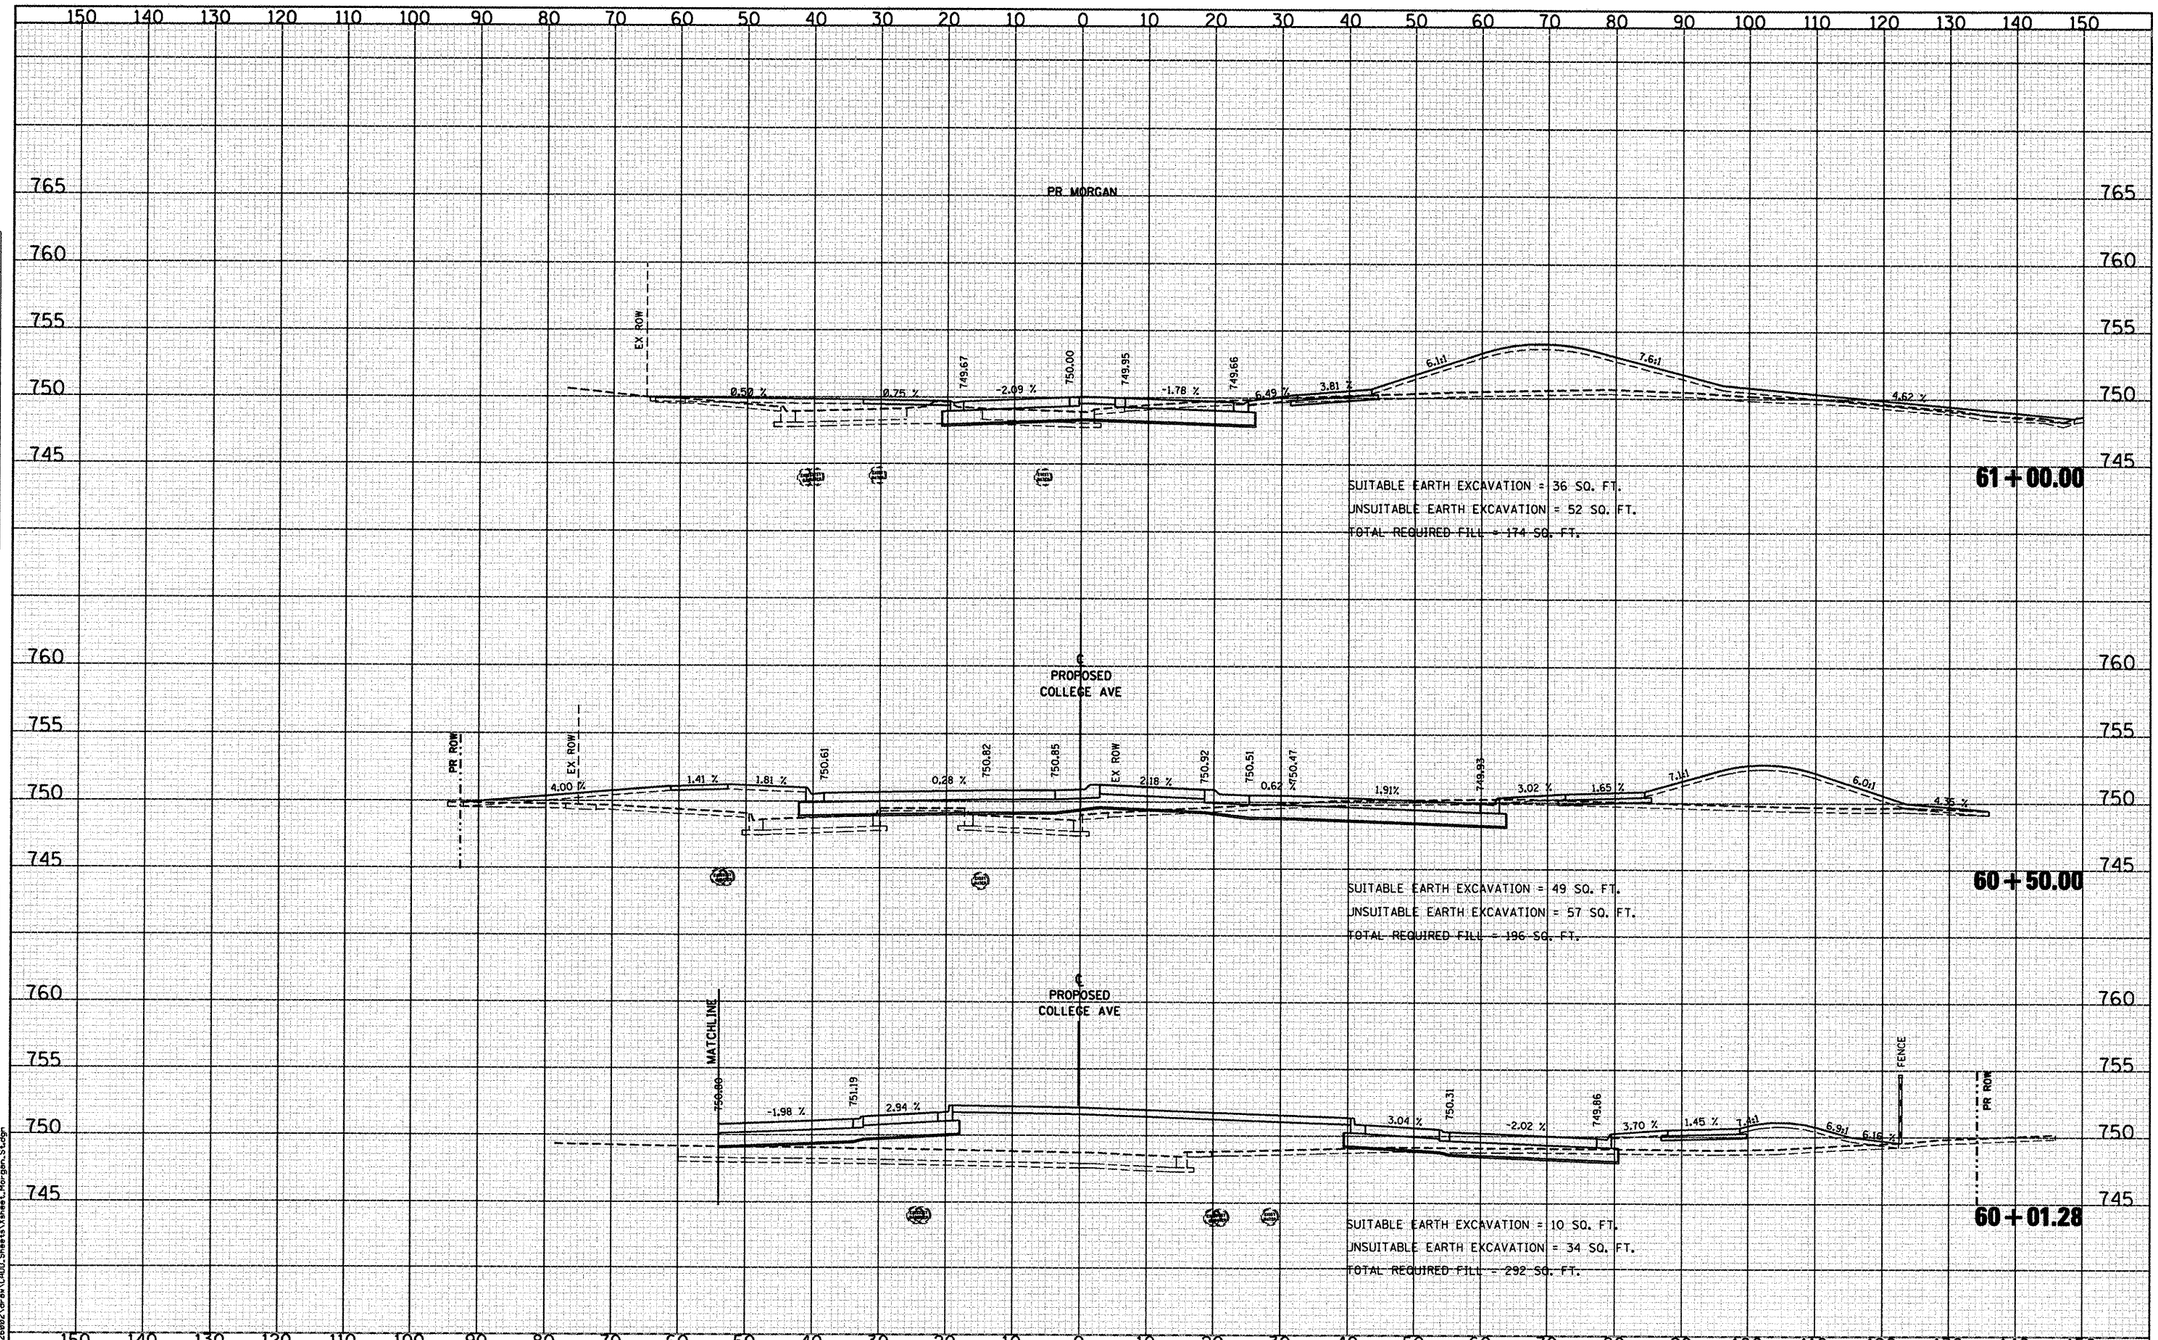


| FINAL SURVEY | | BY | DATE |
|---|---|---|---|
| NOTE BOOK NO. | SURVEYED | | |
| | PLOTTED | | |
| | TEMPLATE | | |
| | AREAS | | |
| | AREAS CHECKED | | |

| ORIGINAL SURVEY | | BY | DATE |
|---|---|---|---|
| NOTE BOOK NO. | SURVEYED | | |
| | PLOTTED | | |
| | TEMPLATE | | |
| | AREAS | | |
| | AREAS CHECKED | | |

I:\rockford\0826002\draw\CADD_Sheets\Xsheet_Morgan_St.dgn

CMT ©Copyright CMT, Inc.
CRAWFORD, MURPHY & TILLY, INC.
CONSULTING ENGINEERS
License No. 184-000613

| | | | |
|---|---|---|---|
| USER NAME = Steve Prange | DESIGNED - SJP / MNB | REVISED - | |
| | DRAWN - ERD | REVISED - | |
| PLOT SCALE = 20.0000 ' / IN. | CHECKED - SJP | REVISED - | |
| PLOT DATE = 02/04/11 | DATE - 02/04/2011 | REVISED - | |

**CITY OF ROCKFORD**
**MORGAN STREET BRIDGE**

**PROPOSED CROSS SECTIONS – COLLEGE AVENUE**

SCALE: | SHEET NO. OF SHEETS | STA. 60+01.28 TO STA. 61+00.00

| F.A. RTE. | SECTION | COUNTY | TOTAL SHEETS | SHEET NO. |
|---|---|---|---|---|
| 5077 | 99-00493-00-BR | WINNEBAGO | 253 | 223 |

CONTRACT NO. 85529

FED. ROAD DIST. NO. 2 | ILLINOIS | FED. AID PROJECT BRM-5099(65)