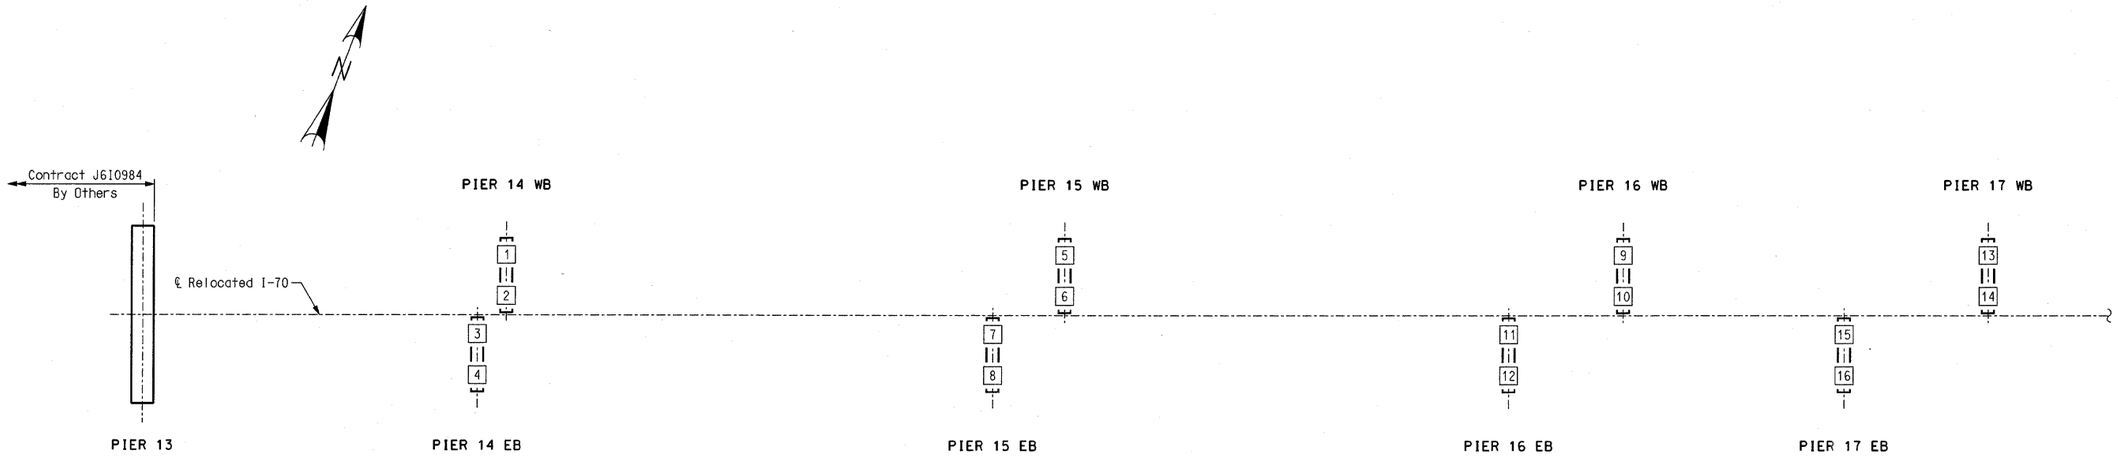

PART PLAN SHOWING DRILLED SHAFT NUMBERING FOR RECORDING "AS BUILT DRILLED SHAFT" DATA

"AS BUILT DRILLED SHAFT" DATA

SHAFT NO.	BOTTOM OF DRILLED SHAFT (ELEV.)	BOTTOM OF ROCK SOCKET (ELEV.)	REMARKS
			Pier 14 WB
1			
2			
			Pier 14 EB
3			
4			
			Pier 15 WB
5			
6			
			Pier 15 EB
7			
8			

"AS BUILT DRILLED SHAFT" DATA

SHAFT NO.	BOTTOM OF DRILLED SHAFT (ELEV.)	BOTTOM OF ROCK SOCKET (ELEV.)	REMARKS
			Pier 16 WB
9			
10			
			Pier 16 EB
11			
12			

"AS BUILT DRILLED SHAFT" DATA

SHAFT NO.	BOTTOM OF DRILLED SHAFT (ELEV.)	BOTTOM OF ROCK SOCKET (ELEV.)	REMARKS
			Pier 17 WB
13			
14			
			Pier 17 EB
15			
16			

NOTE: THIS SHEET TO BE COMPLETED BY IDOT CONSTRUCTION PERSONNEL.

AS BUILT DRILLED SHAFT DATA - UNIT 1

Detailed JUL 2009
Checked JUL 2009

Note: This drawing is not to scale. Follow dimensions.

Sheet No. 150 of 152

CONTRACT NO. 76D61

F.A. ROUTE	SECTION
999	82-1B-2
FED. AID PROJECT	ILLINOIS
COUNTY	ST. CLAIR

USER NAME = jjolliff
PLOT SCALE = @SCALE@
PLOT DATE = 4/14/2010

DESIGNED - HNTB
CHECKED - CMT
DRAWN - CMT / HNTB
REVISED -
REVISED -
REVISED -
REVISED -

ILLINOIS APPROACH STRUCTURE
FOR NEW I-70 MISSISSIPPI RIVER BRIDGE

STATE OF ILLINOIS
DEPARTMENT OF TRANSPORTATION

MISSOURI HIGHWAYS
AND TRANSPORTATION COMMISSION

HNTB
715 KIRK DRIVE
KANSAS CITY, MO 64105
TELEPHONE (816) 472-1201
CERTIFICATE OF AUTHORITY
NO. 001270

CMT
CRAWFORD, MURPHY & TILLY, INC.
2750 WEST WASHINGTON STREET
SPRINGFIELD, IL 62702
TELEPHONE (217) 787-8050
ENGINEERING CORPORATION - 000631

s:\Idot\0906601\draw_idot\cadd_sheets\structural\B_A6500_150-152_J6I0984C_150.dgn