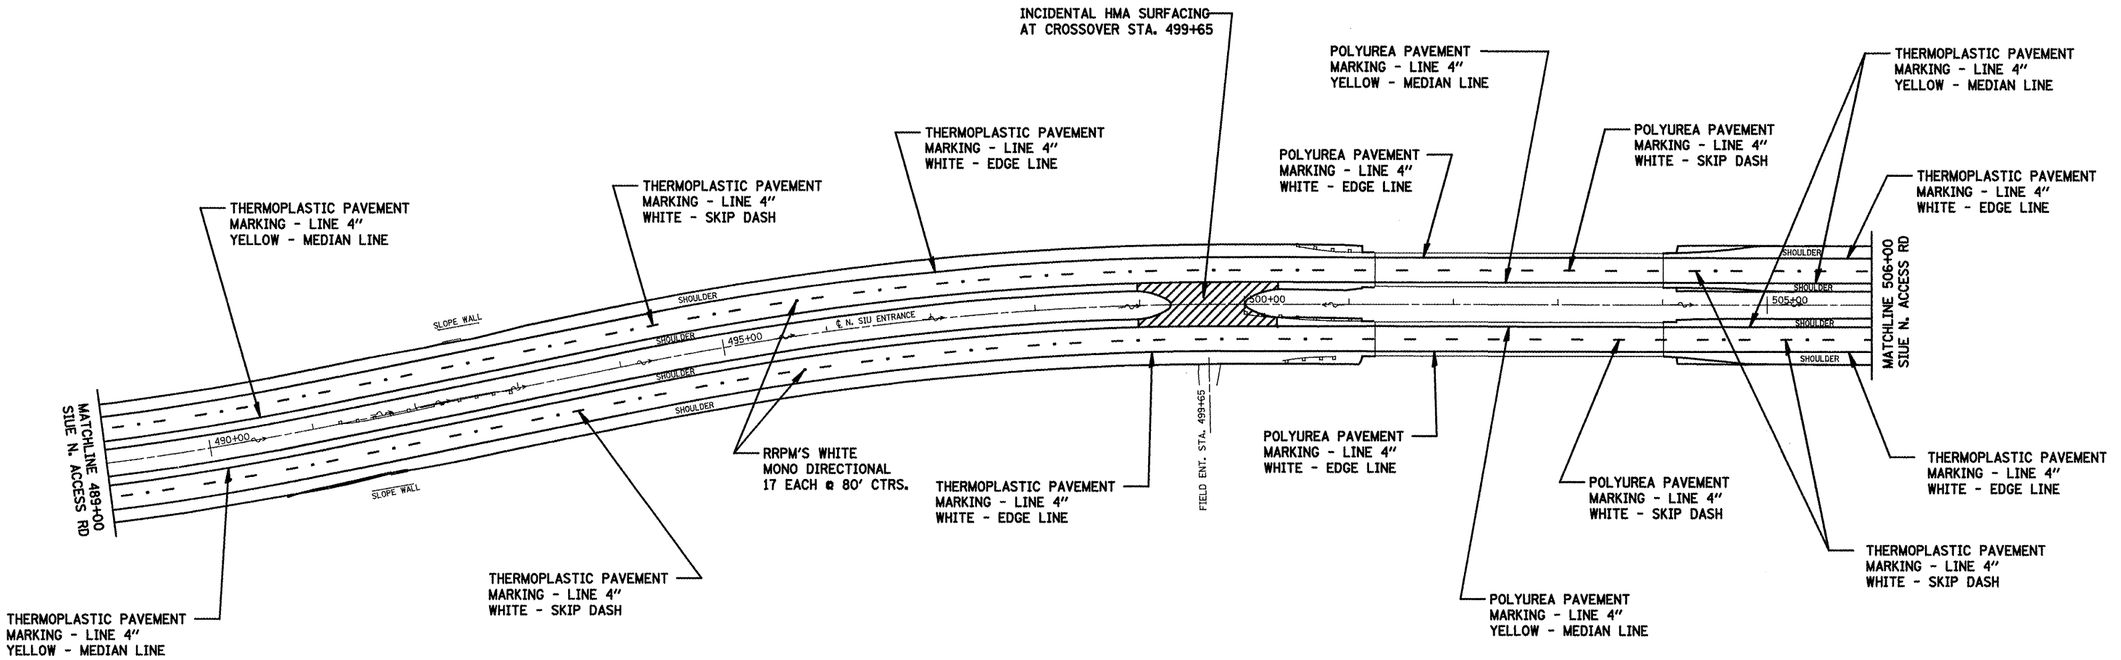

NOT TO SCALE

FILE NAME = c:\pw_work\PWIDOT\WATERSLE\d0175033\d86d83-sht-plan.dgn	USER NAME = watersle	DESIGNED - _____	REVISED - ___
		DRAWN - _____	REVISED - ___
	PLOT SCALE = 100.0000 ' / IN.	CHECKED - ___	REVISED - ___
	PLOT DATE = 3/12/2010	DATE - _____	REVISED - ___

STATE OF ILLINOIS
DEPARTMENT OF TRANSPORTATION

PLAN VIEW (LOCATION #1)

SCALE: _____ | SHEET NO. 3 OF 5 SHEETS | STA. _____ TO STA. _____

F.A. RTE.	SECTION	COUNTY	TOTAL SHEETS	SHEET NO.
VAR.	DIST. 8 RESURF. 2010-5	MADISON	57	29
		CONTRACT NO. 76D83		
FED. ROAD DIST. NO. 8	ILLINOIS	FED. AID PROJECT		