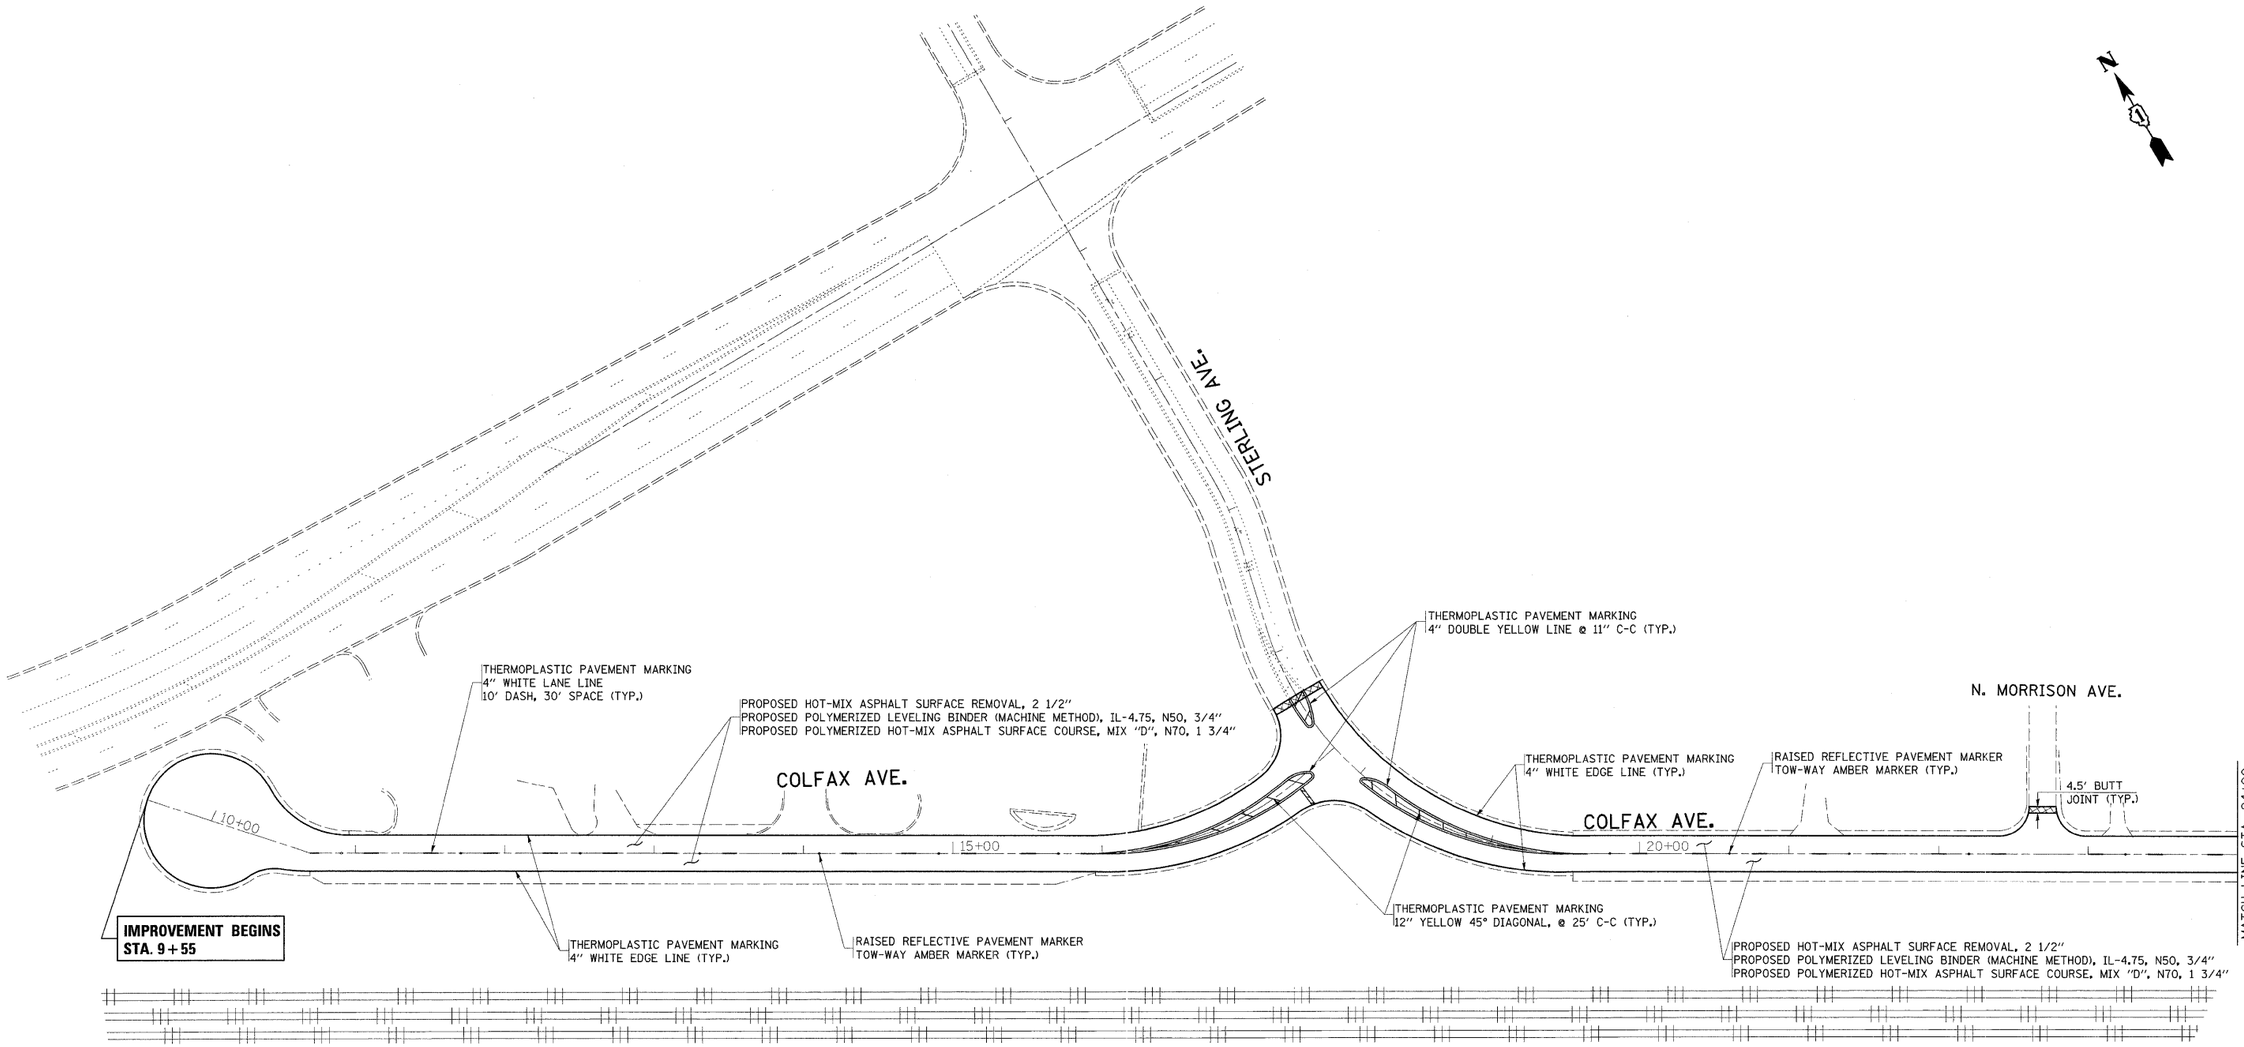

FILE NAME = c:\pw_work\PWIDOT\HAMDANAH\d0137057\D153709-sht-plan.dgn	USER NAME = hamdanah	DESIGNED -	REVISED -
		DRAWN -	REVISED -
	PLOT SCALE = 50.0000 ' / IN.	CHECKED -	REVISED -
	PLOT DATE = 4/23/2009	DATE -	REVISED -

STATE OF ILLINOIS
DEPARTMENT OF TRANSPORTATION

COLFAX ROAD
U.S. 14 TO QUENTIN ROAD
TYPICAL SECTIONS PLAN

SCALE: N.T.S. | SHEET NO. 1 OF 1 SHEETS | STA. | TO STA.

F.A.U RTE.	SECTION	COUNTY	TOTAL SHEETS	SHEET NO.
3508	(88 & 88A) RS-3	COOK	16	5
		CONTRACT NO. 60G81		
		ILLINOIS	FED. AID PROJECT	