NOTES:

1. COMBINATION CONCRETE CURB AND GUTTER TRANSITION, FROM TYPE B-6.24 TO TYPE B-6.12 SHALL BE PAID FOR AS "COMBINATION CONCRETE CURB AND GUTTER, TYPE B-6.24", AND NO ADDITIONAL COMPENSATION WILL BE MADE.
2. REFER TO STANDARDS 420001, 420101 AND 420106 FOR JOINT DETAILS AND SPACING.
3. SEE ROADWAY DETAILS FOR MORE INFORMATION
4. REFER TO IDOT HIGHWAY STANDARD 606301 FOR MORE INFORMATION ON CONCRETE ISLANDS.

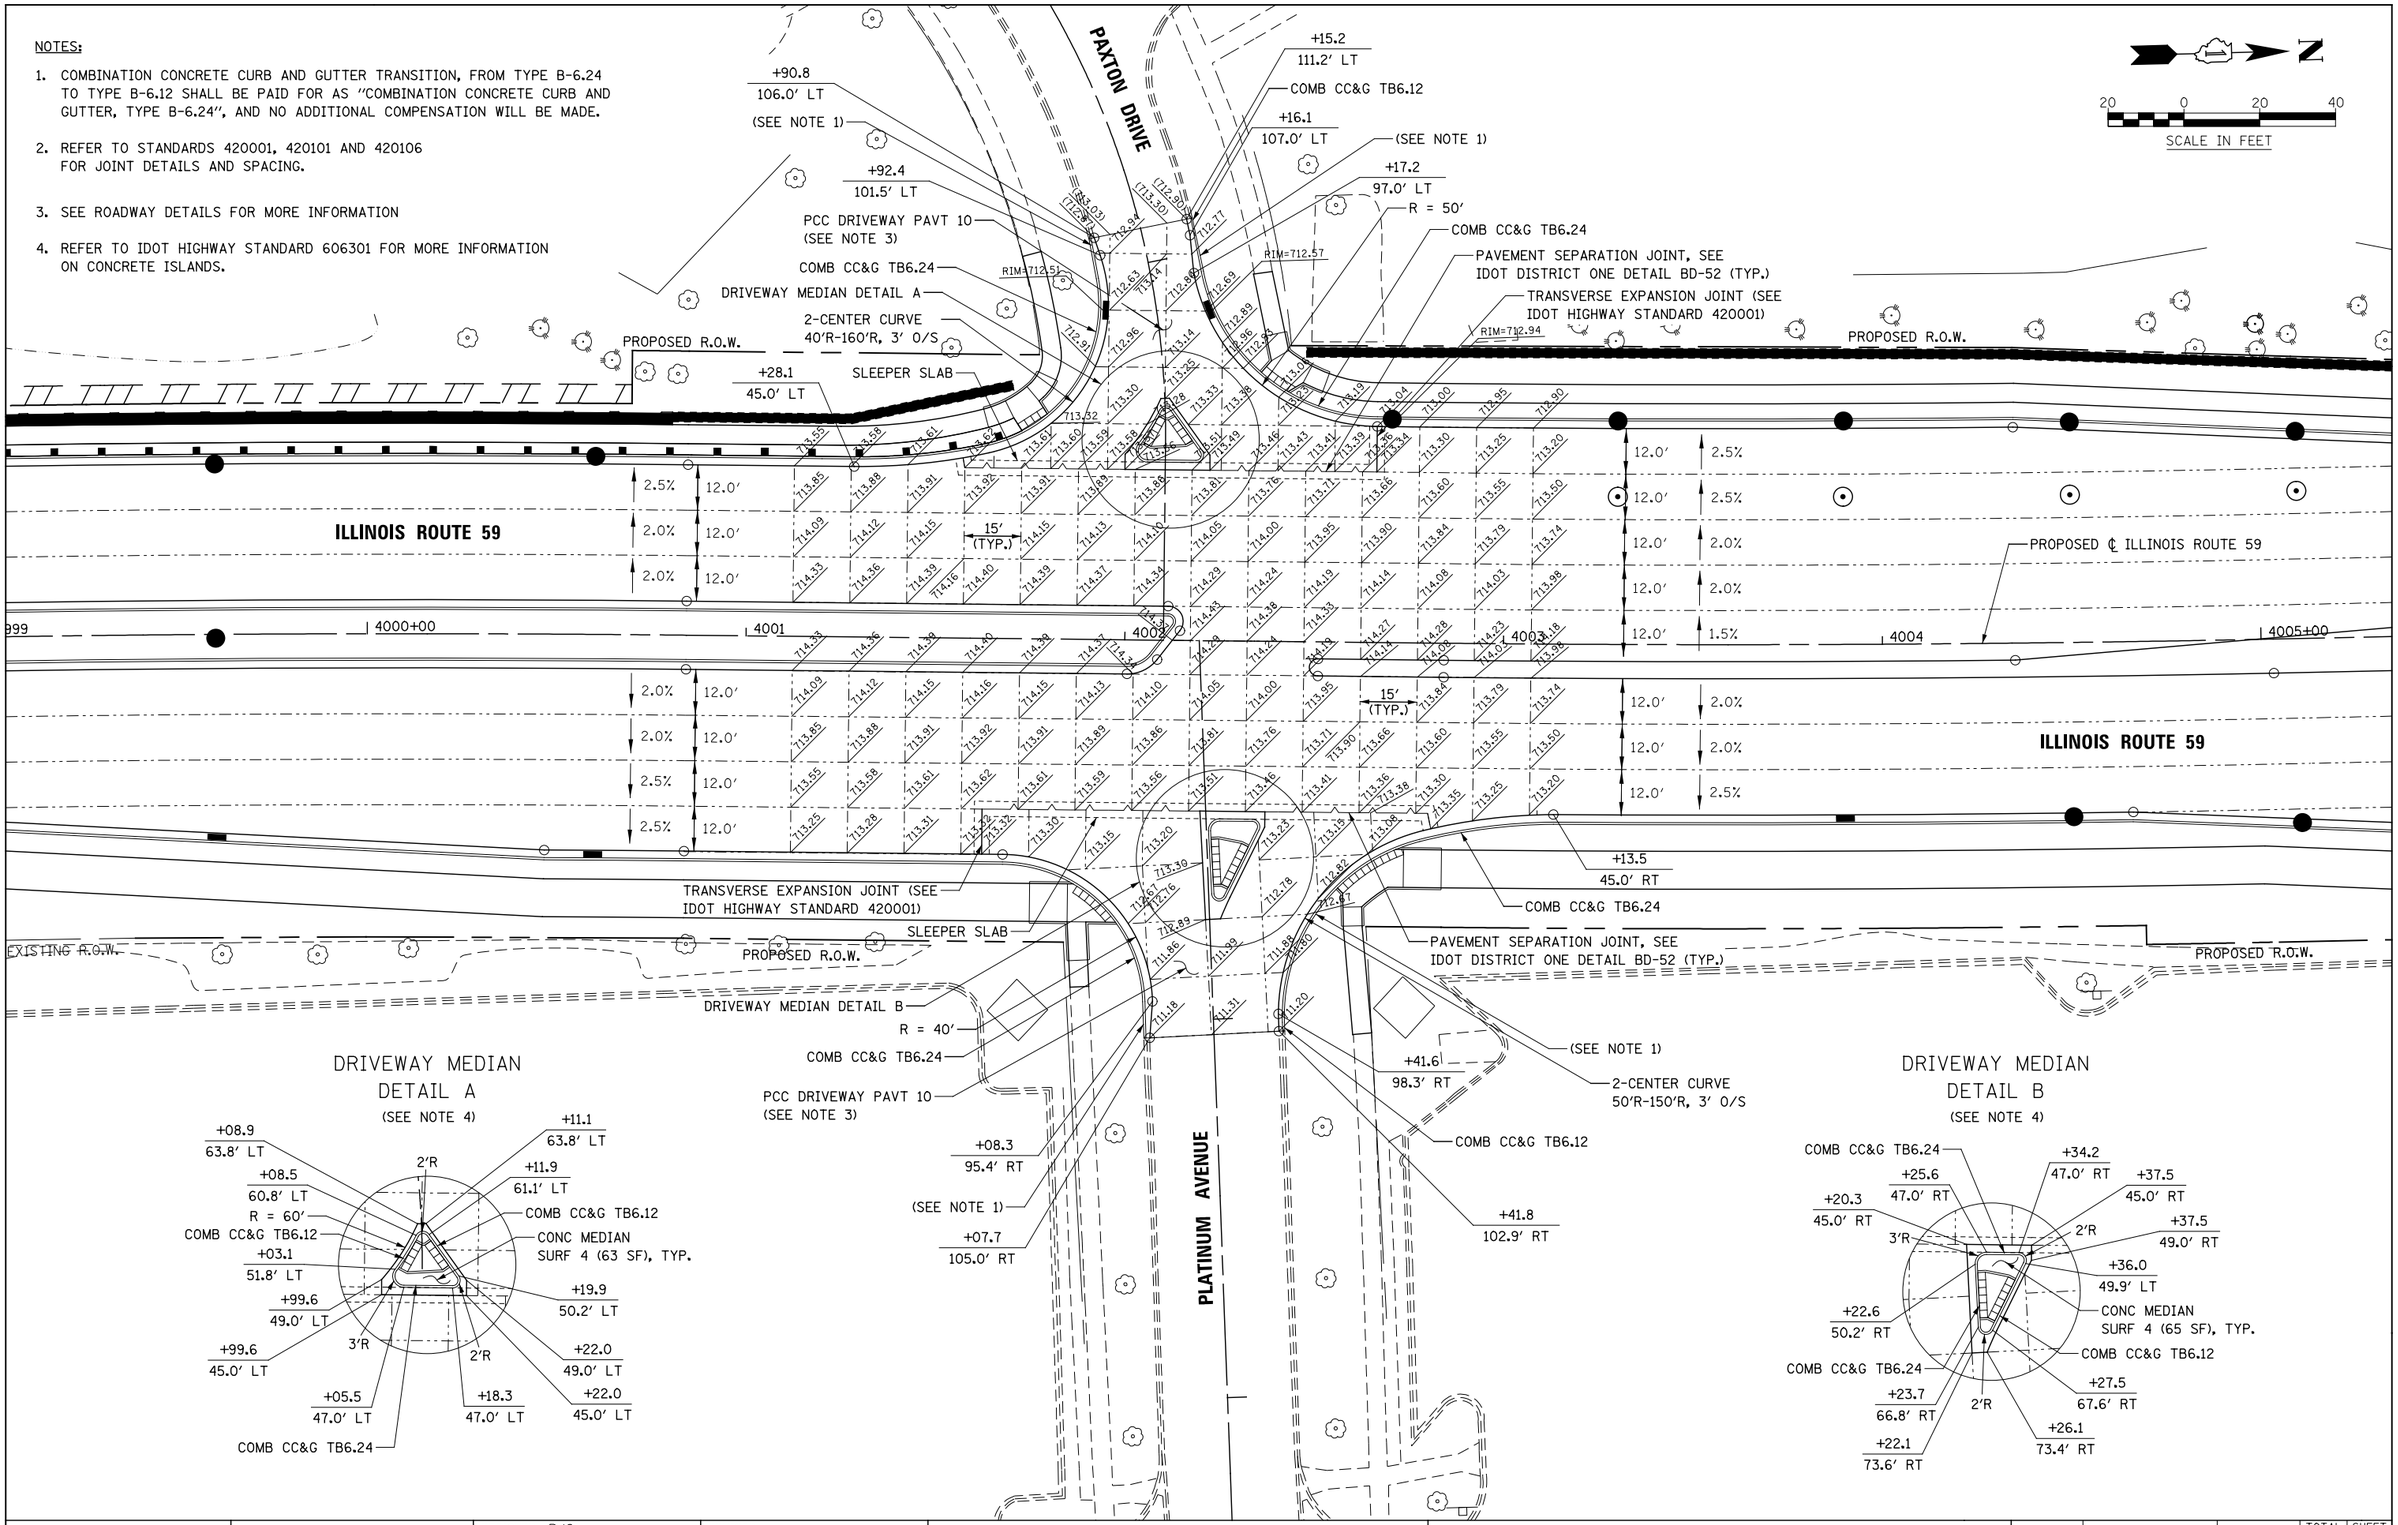

DRIVEWAY MEDIAN DETAIL A
(SEE NOTE 4)

DRIVEWAY MEDIAN DETAIL B
(SEE NOTE 4)

DESIGNED	PJO	REVISED	-
DRAWN	KES	REVISED	-
CHECKED	JCM	REVISED	-
DATE	12/14/2012	REVISED	-

STATE OF ILLINOIS
DEPARTMENT OF TRANSPORTATION

INTERSECTION DETAIL
ILLINOIS ROUTE 59 AND PLATINUM AVE./PAXTON DR.

SCALE: AS SHOWN | SHEET NO. 4 OF 13 SHEETS | STA. | TO STA.

F.A.P. RTE.	SECTION	COUNTY	TOTAL SHEETS	SHEET NO.
338	(112 & 113) WRS-6	DUPAGE	734	242
		CONTRACT NO. 60R31		
	ILLINOIS FED. AID PROJECT			