SYMBOL LEGEND

- INDICATES SIGN IS MOUNTED TO SIGNAL MAST ARM, SEE SIGNAL PLANS (TYP.)
- INDICATES SIGN IS MOUNTED TO A TRAFFIC SIGNAL POLE (TYP.)

MA ✻

(1) REGULATORY SIGN (R SERIES)

◇1 WARNING SIGN (W SERIES)

⬡1 GUIDE SIGN (D/M SERIES)

[1] SPECIAL/OTHER SIGNS

PAVEMENT MARKING LEGEND (SEE NOTE 4)

A PAVEMENT MARKING - LINE 4", SOLID WHITE

B PAVEMENT MARKING - LINE 4", WHITE SKIP-DASH (10' LINE - 30' SPACE) WITH RAISED REFLECTIVE PAVEMENT MARKERS, ONE-WAY CRYSTAL (SPACED AT 80' C-C)

C PAVEMENT MARKING - LINE 4", DOUBLE YELLOW WITH RAISED REFLECTIVE PAVEMENT MARKERS, ONE-WAY AMBER (SPACED AT 40' C-C)

D PAVEMENT MARKING - LINE 4", DOUBLE YELLOW WITH RAISED REFLECTIVE PAVEMENT MARKERS, TWO-WAY AMBER (SPACED AT 40' C-C)

E PAVEMENT MARKING - LINE 6", SOLID WHITE WITH RAISED REFLECTIVE PAVEMENT MARKERS, ONE-WAY CRYSTAL (SPACED AT 40' C-C)

F PAVEMENT MARKING - LINE 6", WHITE DOTTED (2' LINE - 6' SPACE, UNLESS OTHERWISE NOTED)

G PAVEMENT MARKING - LINE 6", SOLID WHITE

H PAVEMENT MARKING - LINE 6", SOLID WHITE WITH 12" SOLID WHITE DIAGONALS AT 45°, SPACED AT 2'

I PAVEMENT MARKING - LINE 8", SOLID WHITE

J PAVEMENT MARKING - LINE 12", SOLID WHITE

K PAVEMENT MARKING - LINE 12", SOLID YELLOW

L PAVEMENT MARKING - LINE 24", SOLID WHITE

M PAVEMENT MARKING - LETTERS & SYMBOLS

NOTES

1. PAVEMENT MARKINGS AND RAISED REFLECTIVE PAVEMENT MARKERS SHALL BE PLACED IN ACCORDANCE WITH IDOT DISTRICT 1 DETAILS TC-11 AND TC-13.
2. SIGN LOCATIONS MAY VARY BASED ON FIELD CONDITIONS.
3. ALL POST-MOUNTED SIGNS SHALL BE MOUNTED ON TELESCOPING POLES IN ACCORDANCE WITH HIGHWAY STANDARD 728001 UNLESS OTHERWISE NOTED.
4. ALL PERMANENT PAVEMENT MARKING ON PCC PAVEMENT SHALL BE POLYUREA PAVEMENT MARKING, TYPE I AND ON HMA PAVEMENT SHALL BE THERMOPLASTIC PAVEMENT MARKING OF THE TYPE SPECIFIED IN THE PAVEMENT MARKING LEGEND.

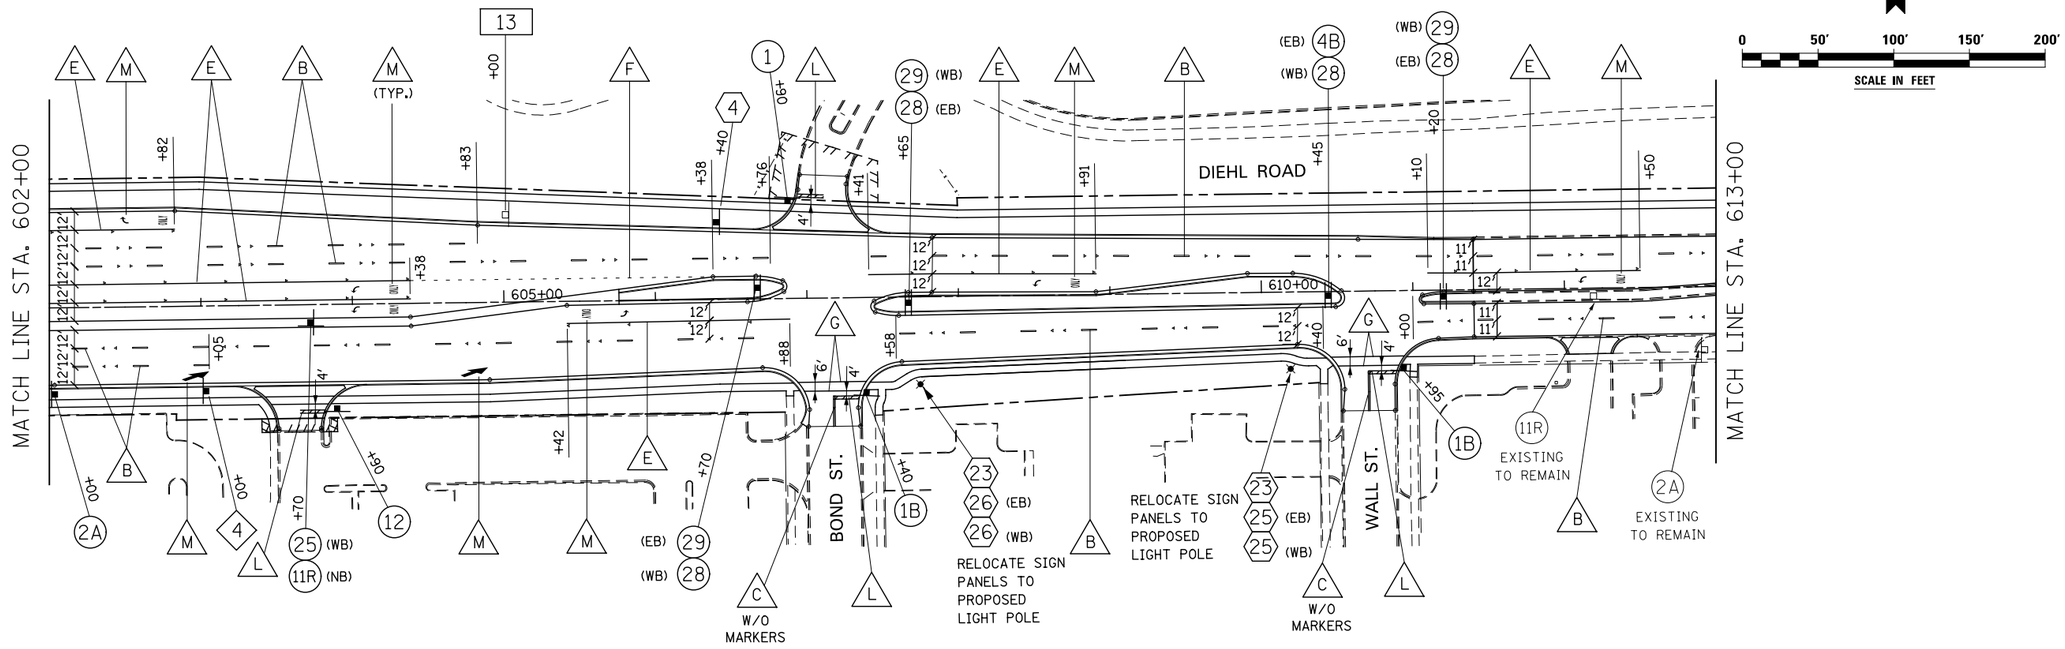

SIGN LEGEND

(1) STOP R1-1-30

(1B) STOP R1-1-36

(2A) SPEED LIMIT 40 R2-1-3036 (40 MPH)

(4B) R3-4-24

(11R) ONE WAY R6-2R-2430

(12) STOP ONLY R1-1-30 R3-5R-3036 MOUNT ON SEPARATE POSTS

(25) ONLY ONLY R3-8-3630

(28) R4-7-2430 R3-4-24

(29) ONLY R4-7-2430 R3-4-24

(4) W4-2R-36

(4) JCT M2-1-3021

ILLINOIS 59 M1-I100-36

(23) Diehl Rd D3-1-3612

(25) Wall st D3-1-4412

(26) Bond st D3-1-4412

[13] Nalco Chemical Co. ULTIMER 1999 U.S. Green Chemistry Challenge Award Winner

RELOCATE SIGN PANEL ASSEMBLY - TYPE B SPECIAL-NALCO-6036

DESIGNED	PJO	REVISED	-
DRAWN	KES	REVISED	-
CHECKED	JCM	REVISED	-
DATE	12/14/2012	REVISED	-

STATE OF ILLINOIS
DEPARTMENT OF TRANSPORTATION

PAVEMENT MARKING AND SIGNING – DIEHL ROAD

SCALE: AS SHOWN | SHEET NO. 8 OF 9 SHEETS | STA. 595+00 TO STA. 613+00

F.A.P. RTE.	SECTION	COUNTY	TOTAL SHEETS	SHEET NO.
338	(112 & 113) WRS-6	DUPAGE	734	376
		CONTRACT NO. 60R31		
	ILLINOIS FED. AID PROJECT			