CIVIL ENGINEERING CONSULTANTS
RWA
Regina Webster & Associates, Inc.
8619 W. Bryn Mawr Ave., Suite 602
Chicago, IL 60631-3551
773-283-2600 Fax: 773-283-2602
www.RWAengineers.com

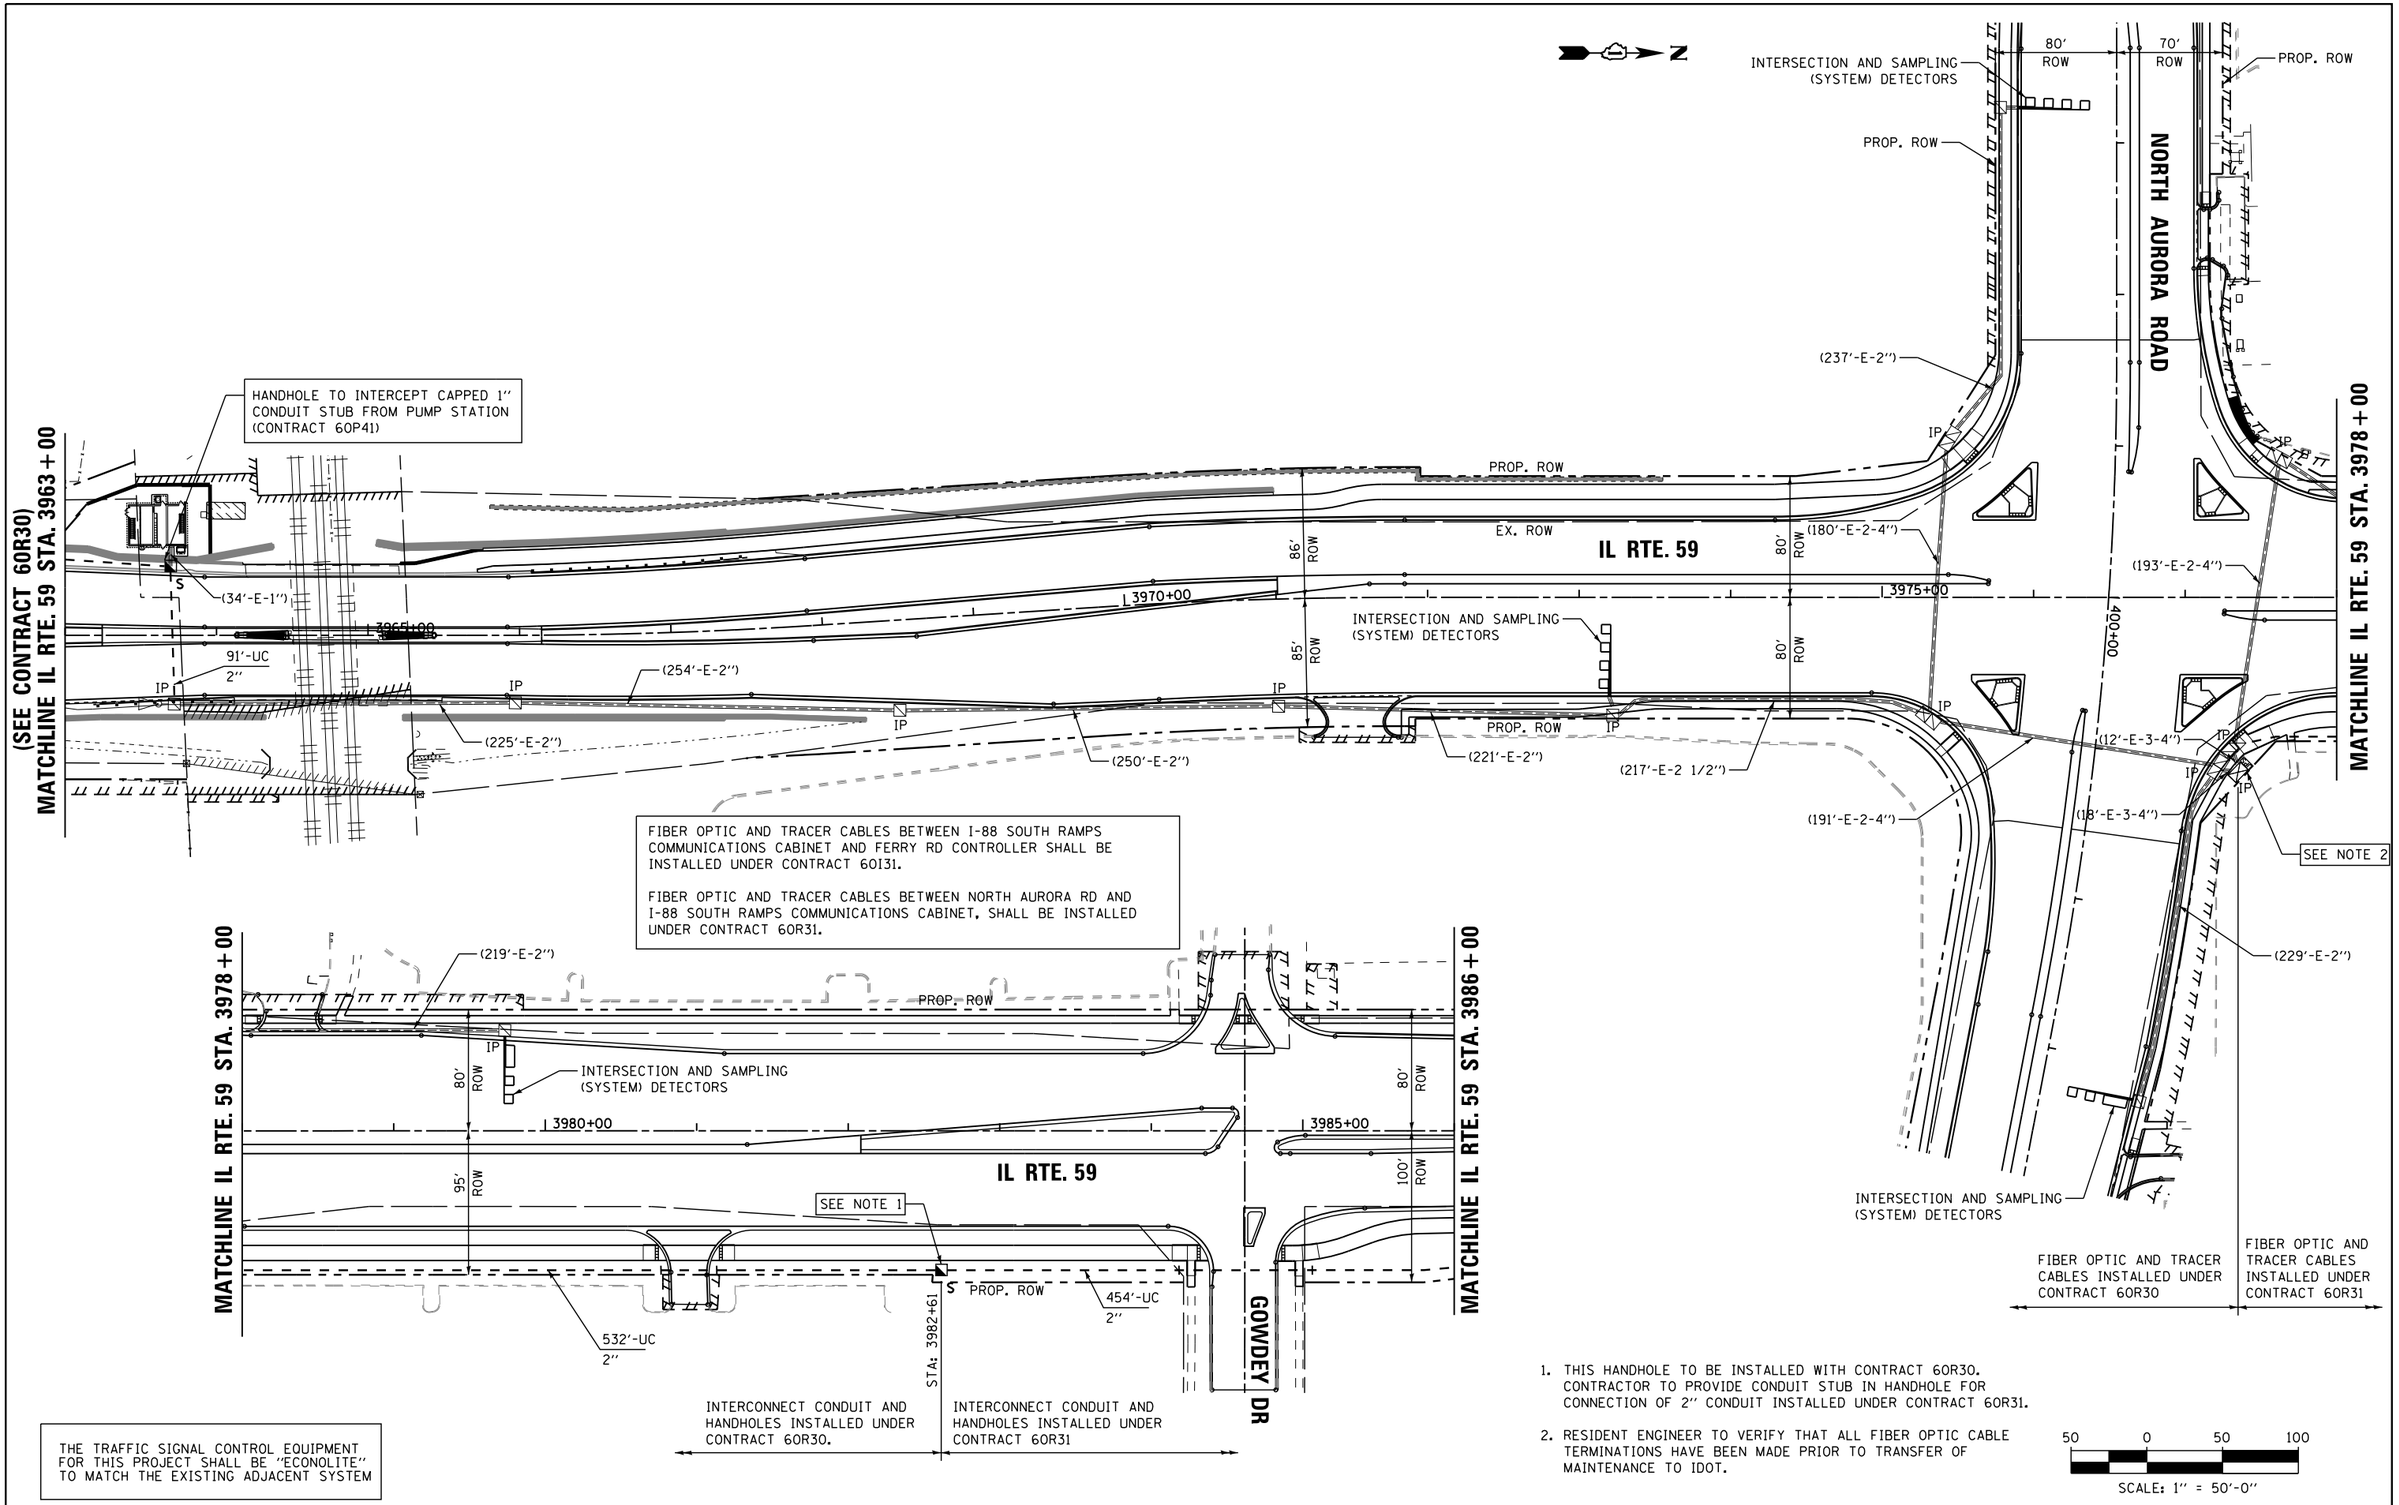

THE TRAFFIC SIGNAL CONTROL EQUIPMENT FOR THIS PROJECT SHALL BE "ECONOLITE" TO MATCH THE EXISTING ADJACENT SYSTEM

1. THIS HANDHOLE TO BE INSTALLED WITH CONTRACT 60R30. CONTRACTOR TO PROVIDE CONDUIT STUB IN HANDHOLE FOR CONNECTION OF 2" CONDUIT INSTALLED UNDER CONTRACT 60R31.
2. RESIDENT ENGINEER TO VERIFY THAT ALL FIBER OPTIC CABLE TERMINATIONS HAVE BEEN MADE PRIOR TO TRANSFER OF MAINTENANCE TO IDOT.

50 0 50 100
SCALE: 1" = 50'-0"

FILE NAME = K:\Projects\090059\Design\Sheet Files\6799rwa59intNln.dgn	USER NAME = $USER$	DESIGNED - DW	REVISED -
		DRAWN - JDH	REVISED -
	PLOT SCALE = $SCALE$	CHECKED - KMM	REVISED -
	PLOT DATE = 12/6/2012	DATE -	REVISED -

STATE OF ILLINOIS
DEPARTMENT OF TRANSPORTATION

INTERCONNECT PLAN IL ROUTE 59
FROM NORTH AURORA ROAD TO FERRY ROAD

SCALE: 1"=50' | SHEET NO. 1 OF 4 SHEETS | STA. 3963+00 TO STA. 3986+00

F.A. RTE.	SECTION	COUNTY	TOTAL SHEETS	SHEET NO.
338	(112 & 113) WRS-6	DUPAGE	734	411
	TS-31	CONTRACT NO. 60R31		
	ILLINOIS FED. AID PROJECT			