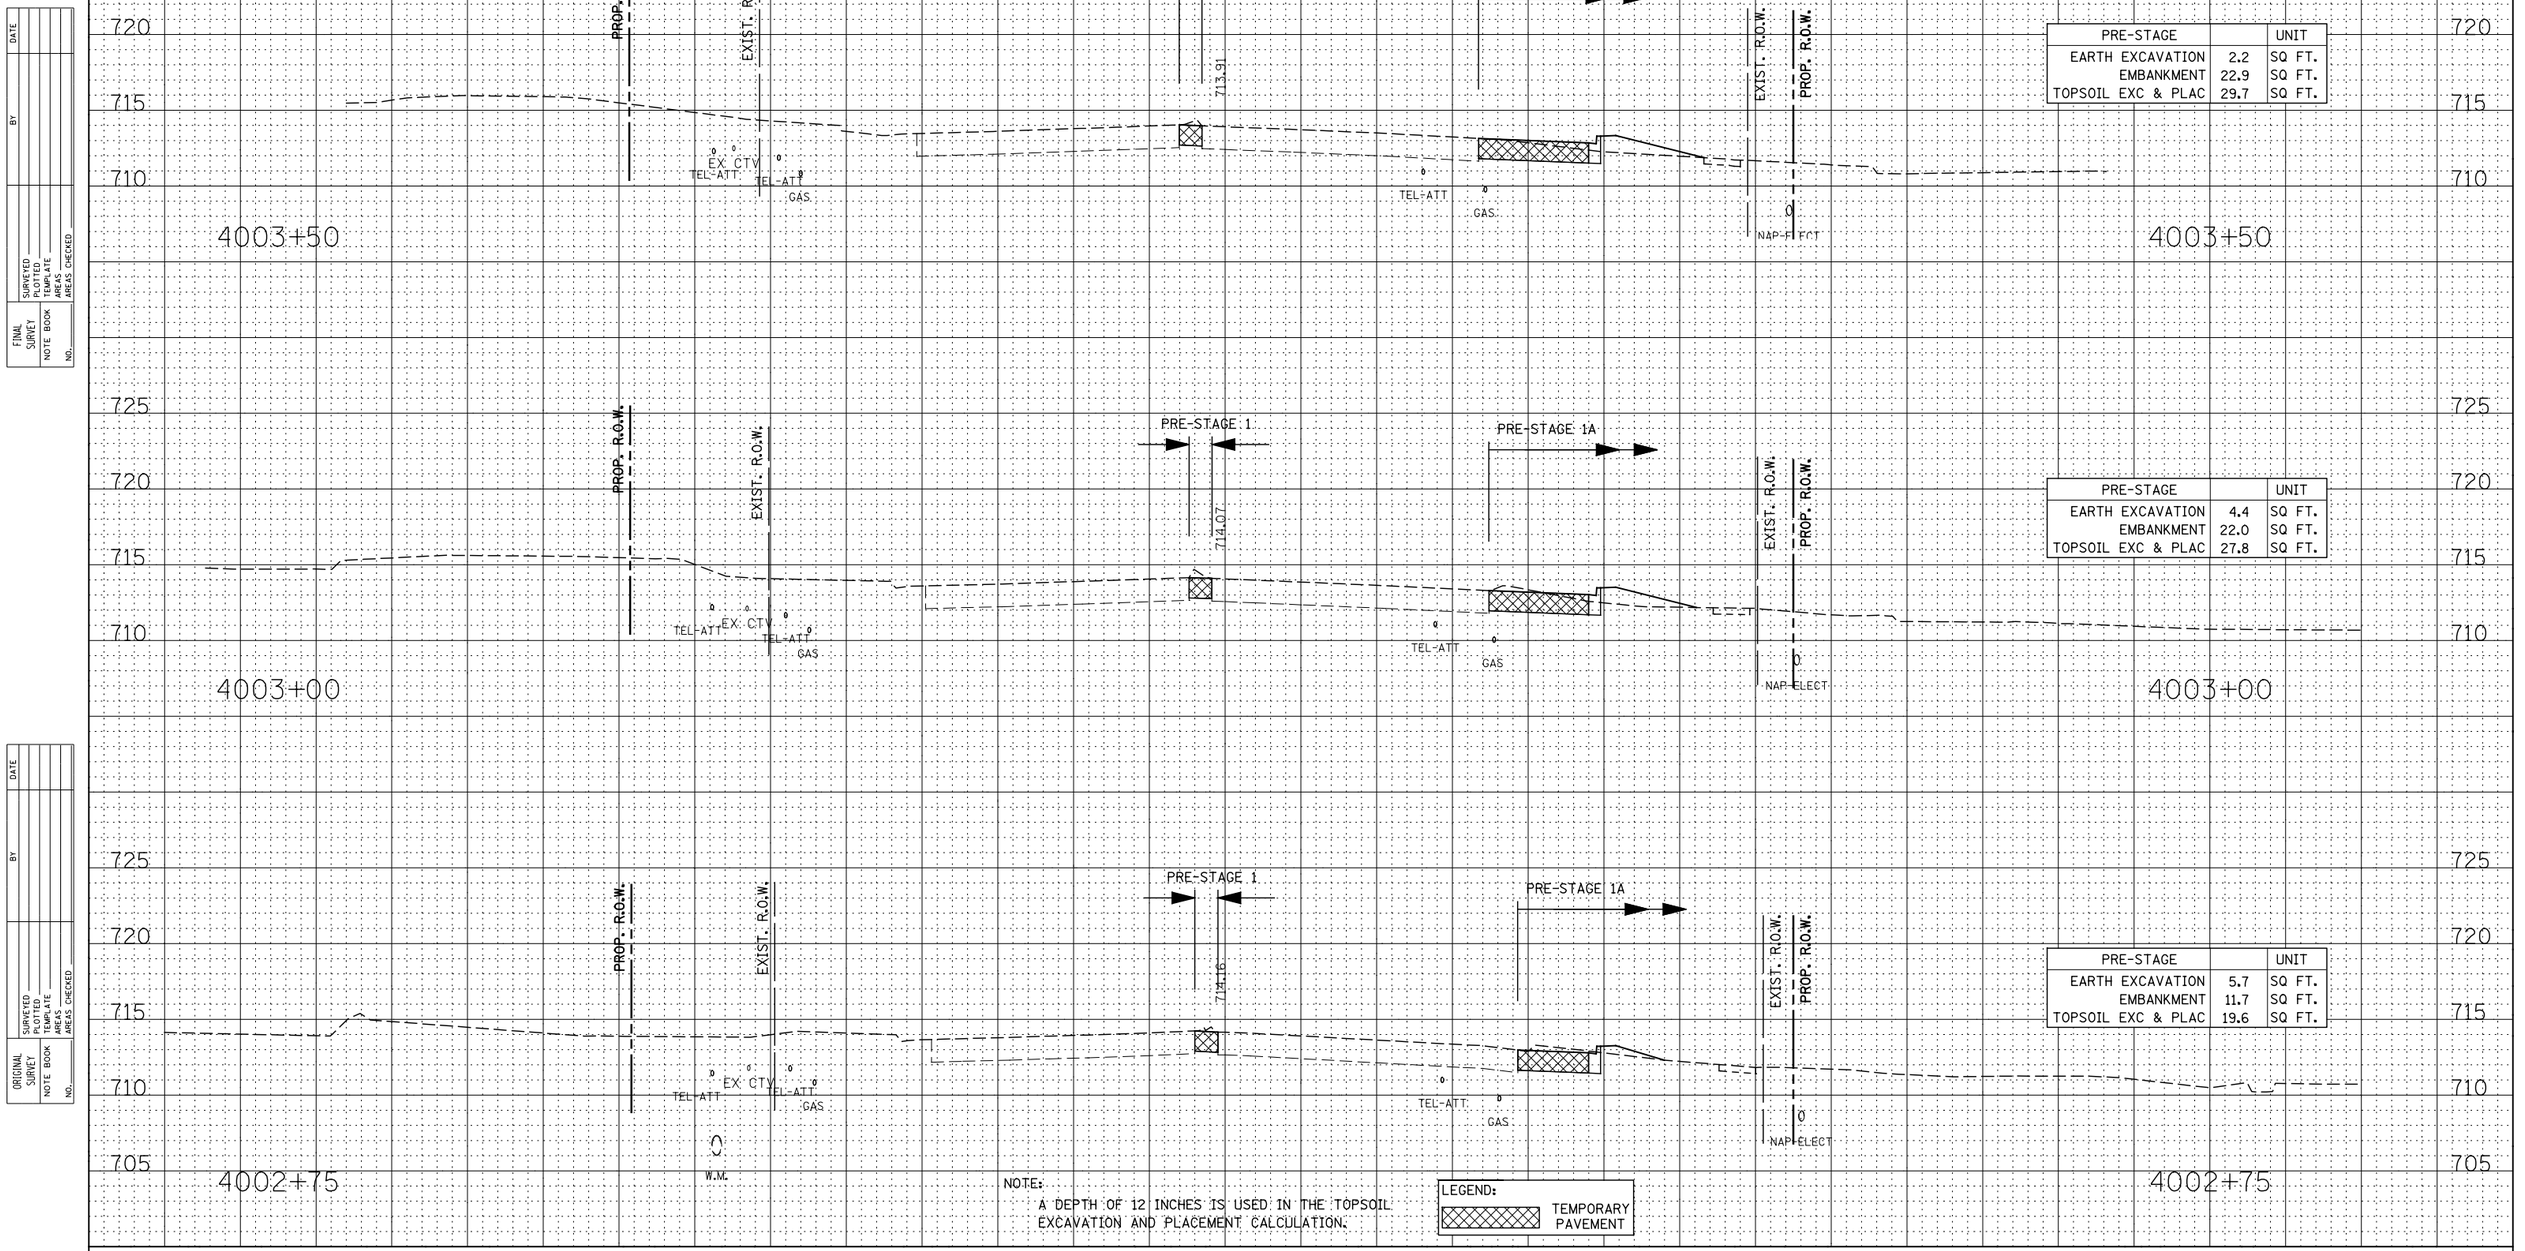

PRE-STAGE		UNIT
EARTH EXCAVATION	2.2	SQ FT.
EMBANKMENT	22.9	SQ FT.
TOPSOIL EXC & PLAC	29.7	SQ FT.

PRE-STAGE		UNIT
EARTH EXCAVATION	4.4	SQ FT.
EMBANKMENT	22.0	SQ FT.
TOPSOIL EXC & PLAC	27.8	SQ FT.

PRE-STAGE		UNIT
EARTH EXCAVATION	5.7	SQ FT.
EMBANKMENT	11.7	SQ FT.
TOPSOIL EXC & PLAC	19.6	SQ FT.

NOTE:
A DEPTH OF 12 INCHES IS USED IN THE TOPSOIL EXCAVATION AND PLACEMENT CALCULATION.

LEGEND:
TEMPORARY PAVEMENT

FINAL SURVEY — NOTE BOOK — NO. — SURVEYED — PLOTTED — TEMPLATE — AREAS — AREAS CHECKED — BY — DATE

ORIGINAL SURVEY — NOTE BOOK — NO. — SURVEYED — PLOTTED — TEMPLATE — AREAS — AREAS CHECKED — BY — DATE

DESIGNED	- RTA	REVISED	-
DRAWN	- KES	REVISED	-
CHECKED	- PJO	REVISED	-
DATE	- 12/14/2012	REVISED	-

STATE OF ILLINOIS
DEPARTMENT OF TRANSPORTATION

ILLINOIS ROUTE 59
PRE-STAGE CROSS-SECTIONS

SCALE: | SHEET NO. 18 OF 53 SHEETS | STA. 4002+75 | TO STA. 4003+50

F.A.P. RTE.	SECTION	COUNTY	TOTAL SHEETS	SHEET NO.
338	(112 & 113) WRS-6	DUPAGE	734	606
		CONTRACT NO. 60R31		
FED. ROAD DIST. NO.	ILLINOIS	FED. AID PROJECT		