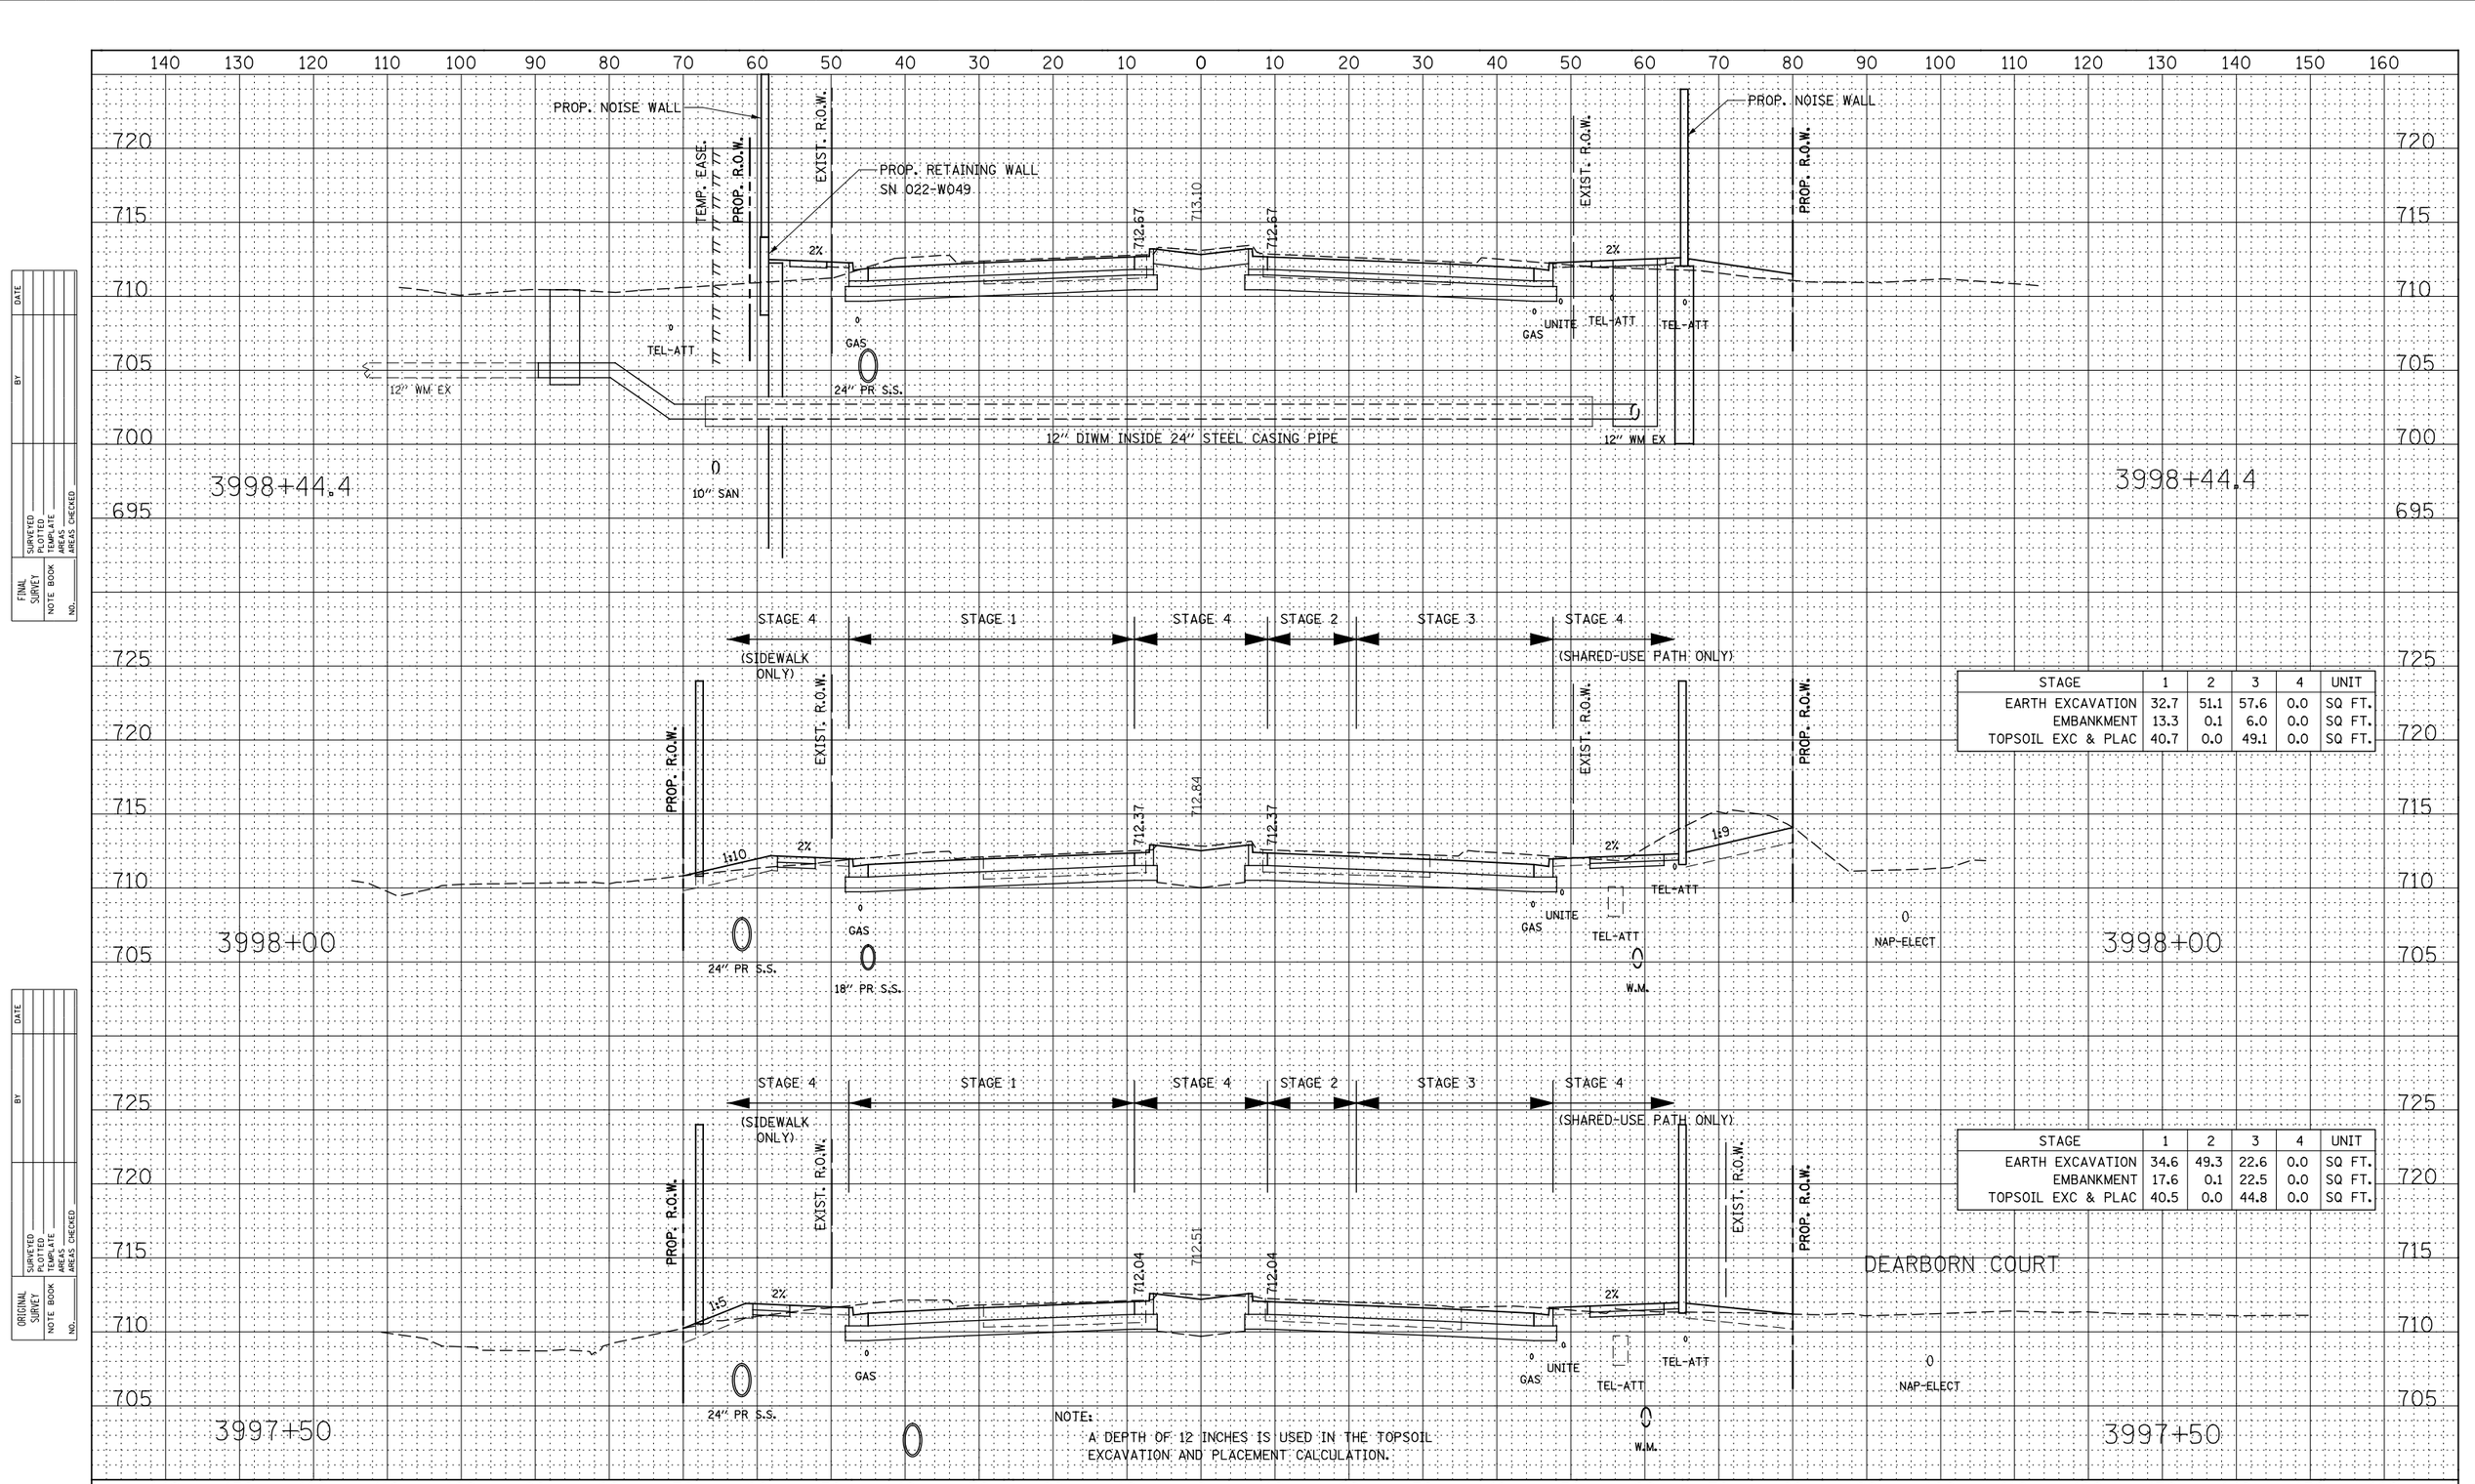

STAGE	1	2	3	4	UNIT
EARTH EXCAVATION	32.7	51.1	57.6	0.0	SQ FT.
EMBANKMENT	13.3	0.1	6.0	0.0	SQ FT.
TOPSOIL EXC & PLAC	40.7	0.0	49.1	0.0	SQ FT.

STAGE	1	2	3	4	UNIT
EARTH EXCAVATION	34.6	49.3	22.6	0.0	SQ FT.
EMBANKMENT	17.6	0.1	22.5	0.0	SQ FT.
TOPSOIL EXC & PLAC	40.5	0.0	44.8	0.0	SQ FT.

NOTE:
A DEPTH OF 12 INCHES IS USED IN THE TOPSOIL EXCAVATION AND PLACEMENT CALCULATION.

FINAL SURVEY — NOTE BOOK — NO. — BY — DATE
SURVEYED — PLOTTED — TEMPLATE — AREAS — AREAS CHECKED

ORIGINAL SURVEY — NOTE BOOK — NO. — BY — DATE
SURVEYED — PLOTTED — TEMPLATE — AREAS — AREAS CHECKED

DESIGNED - RTA	REVISED -	**STATE OF ILLINOIS**	**ILLINOIS ROUTE 59**
DRAWN - KES	REVISED -	**DEPARTMENT OF TRANSPORTATION**	**STAGE 1 THRU 4 CROSS-SECTIONS**
CHECKED - PJO	REVISED -		
DATE - 12/14/2012	REVISED -		

SCALE: | SHEET NO. 17 OF 59 SHEETS | STA. 3997+50 | TO STA. 3998+44.4

F.A.P. RTE.	SECTION	COUNTY	TOTAL SHEETS	SHEET NO.
338	(112 & 113) WRS-6	DUPAGE	734	658
		CONTRACT NO. 60R31		
FED. ROAD DIST. NO.	ILLINOIS	FED. AID PROJECT		