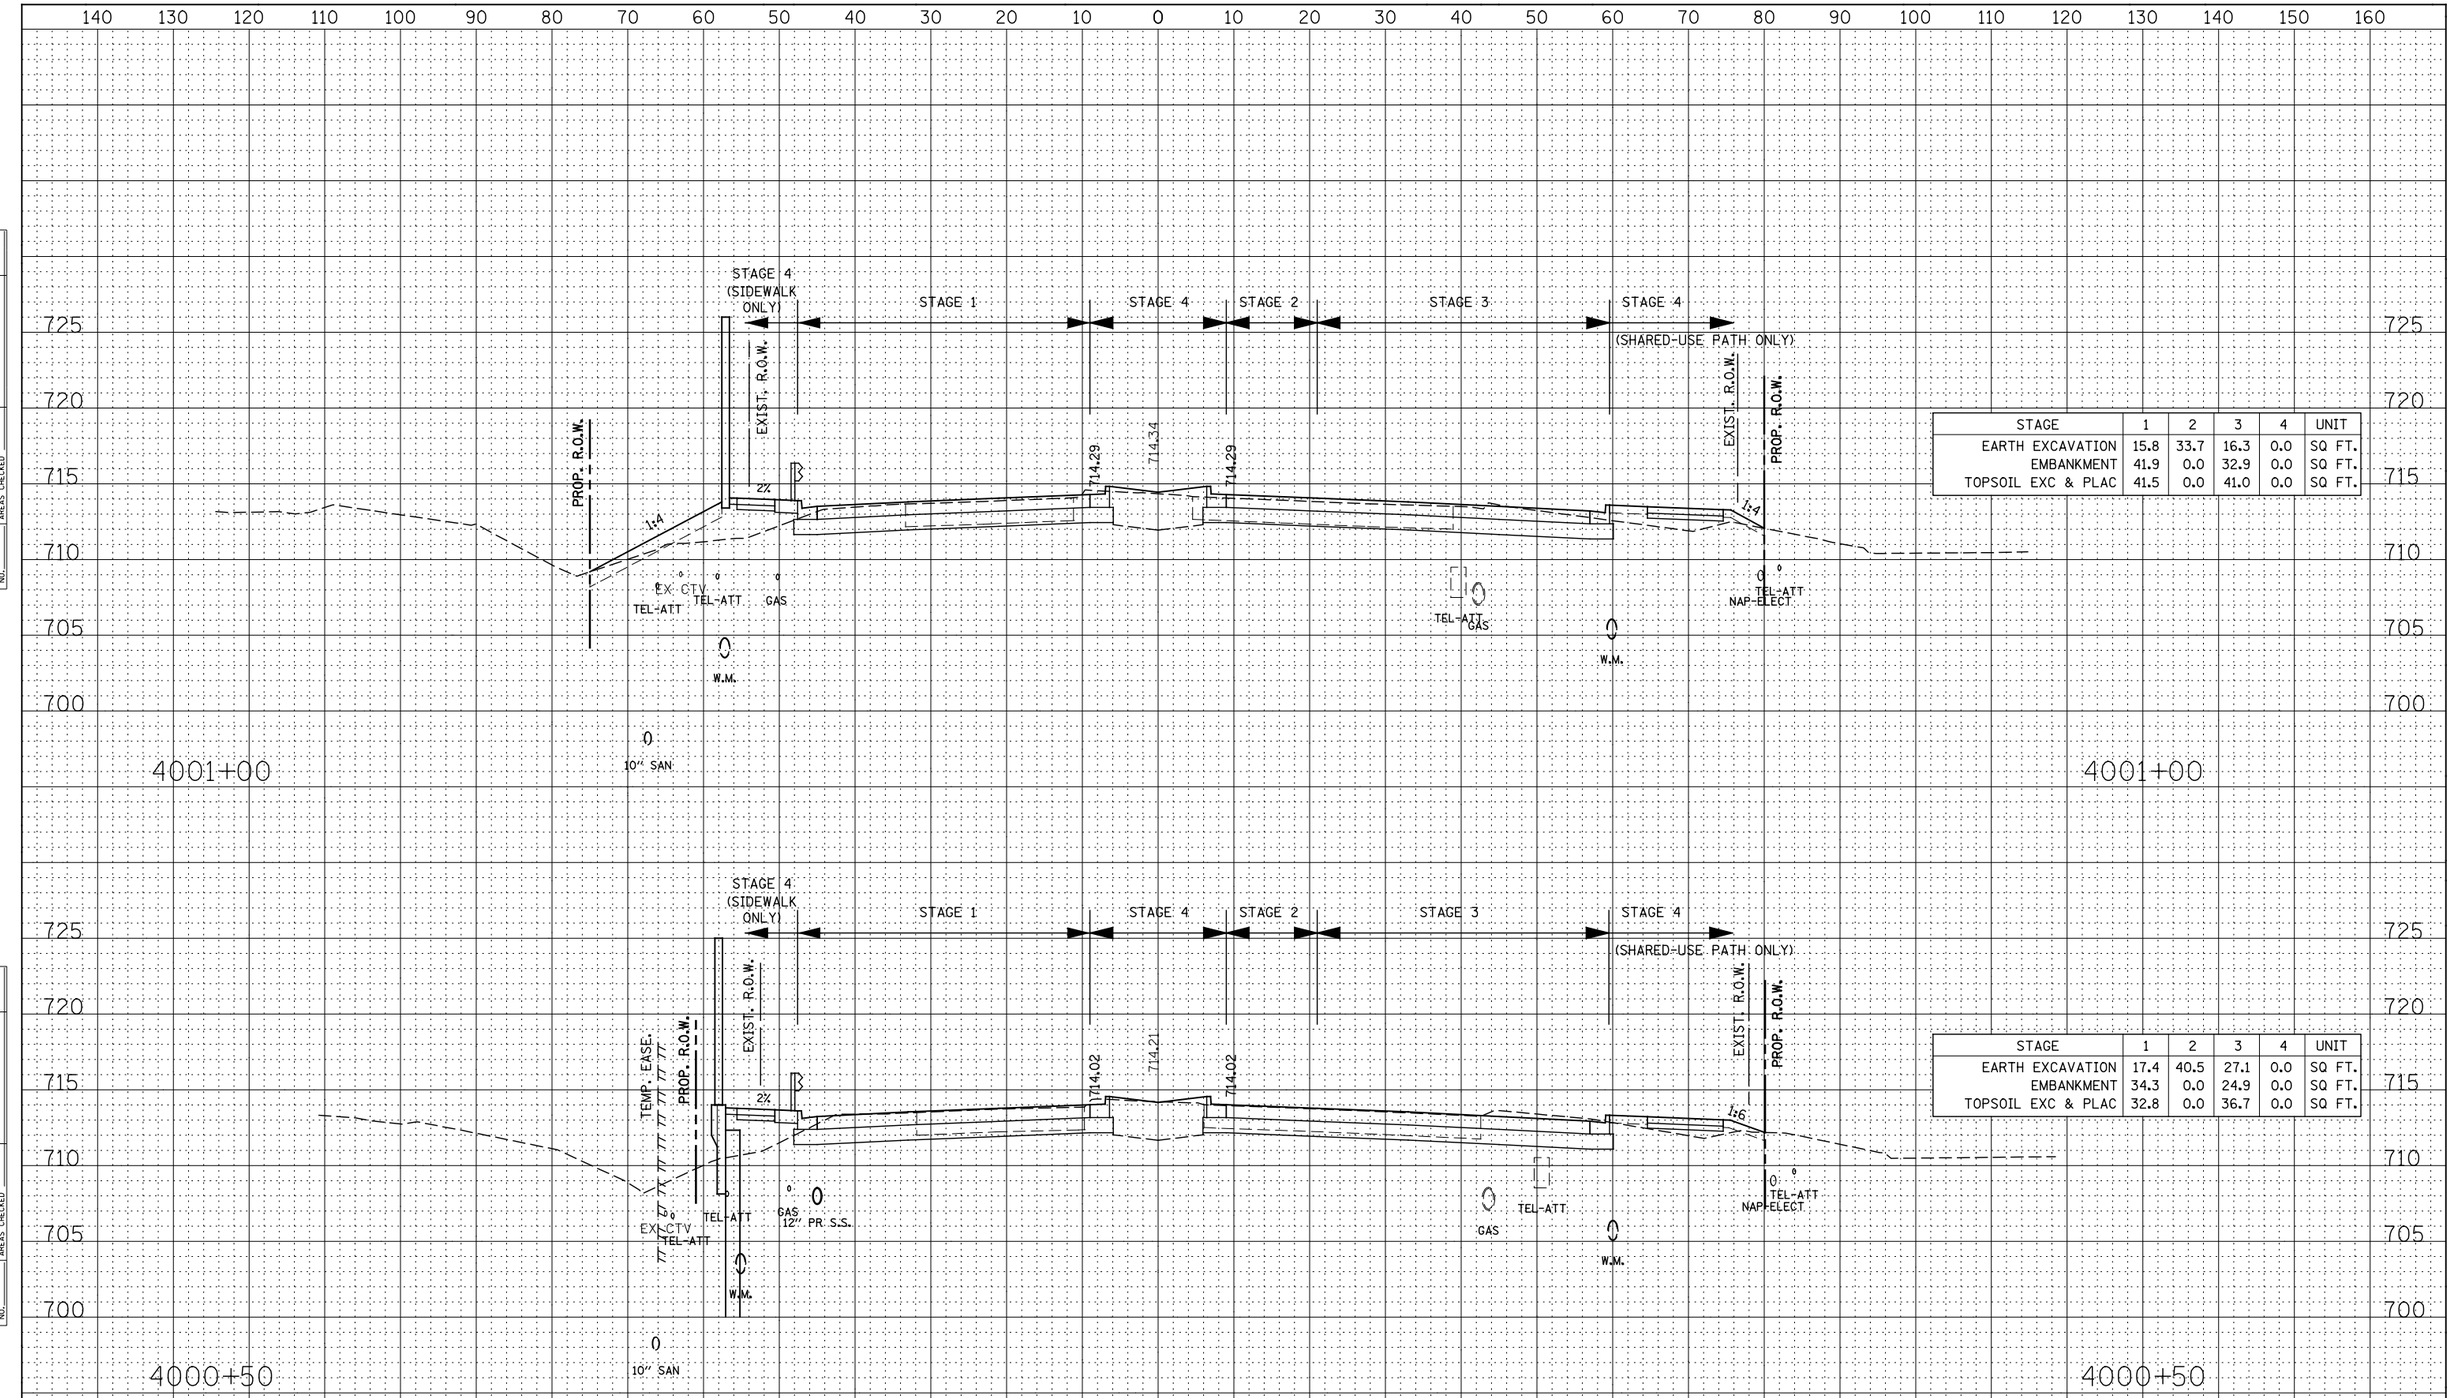

STAGE	1	2	3	4	UNIT
EARTH EXCAVATION	15.8	33.7	16.3	0.0	SQ FT.
EMBANKMENT	41.9	0.0	32.9	0.0	SQ FT.
TOPSOIL EXC & PLAC	41.5	0.0	41.0	0.0	SQ FT.

STAGE	1	2	3	4	UNIT
EARTH EXCAVATION	17.4	40.5	27.1	0.0	SQ FT.
EMBANKMENT	34.3	0.0	24.9	0.0	SQ FT.
TOPSOIL EXC & PLAC	32.8	0.0	36.7	0.0	SQ FT.

NOTE:
A DEPTH OF 12 INCHES IS USED IN THE TOPSOIL EXCAVATION AND PLACEMENT CALCULATION.

FINAL SURVEY
NOTE BOOK
NO.
SURVEYED
PLOTTED
TEMPLATE
AREAS
AREAS CHECKED
BY
DATE

ORIGINAL SURVEY
NOTE BOOK
NO.
SURVEYED
PLOTTED
TEMPLATE
AREAS
AREAS CHECKED
BY
DATE

DESIGNED	- RTA	REVISED -
DRAWN	- KES	REVISED -
CHECKED	- PJO	REVISED -
DATE	- 12/14/2012	REVISED -

STATE OF ILLINOIS
DEPARTMENT OF TRANSPORTATION

ILLINOIS ROUTE 59
STAGE 1 THRU 4 CROSS-SECTIONS

SCALE: | SHEET NO. 20 OF 59 SHEETS | STA. 4000+50 | TO STA. 4001+00

F.A.P. RTE.	SECTION	COUNTY	TOTAL SHEETS	SHEET NO.
338	(112 & 113) WRS-6	DUPAGE	734	661
		CONTRACT NO. 60R31		
FED. ROAD DIST. NO.	ILLINOIS	FED. AID PROJECT		