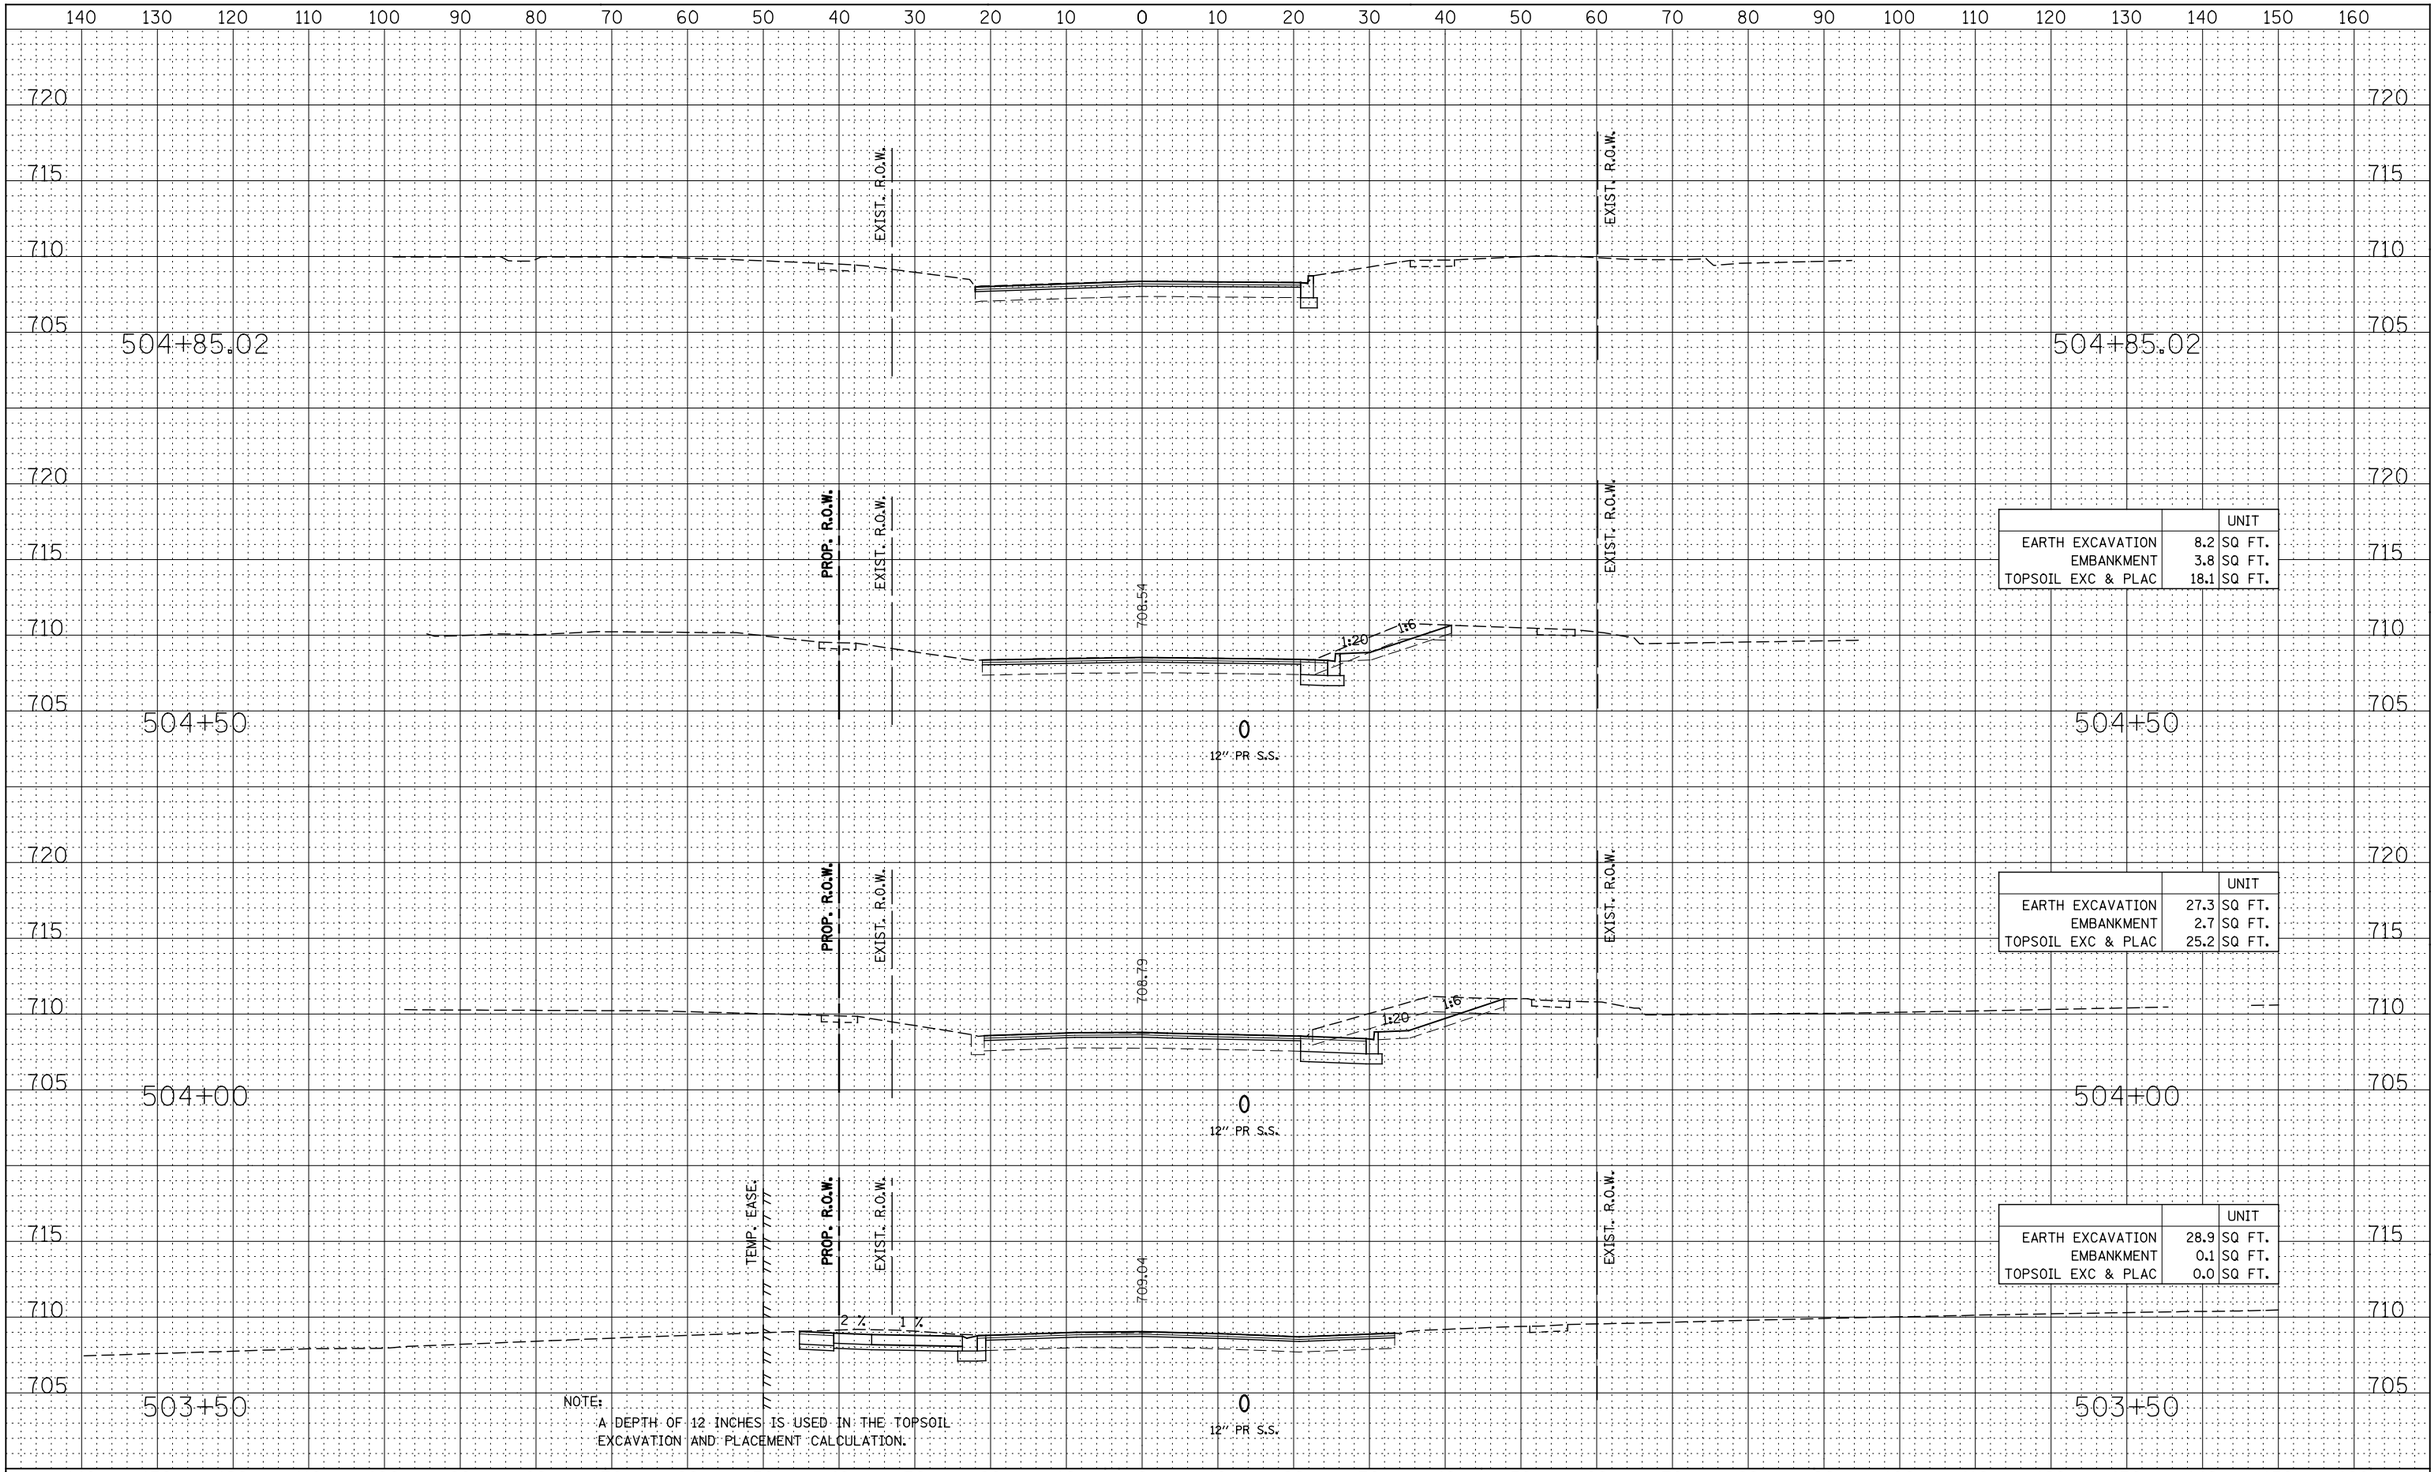

		UNIT
EARTH EXCAVATION	8.2	SQ FT.
EMBANKMENT	3.8	SQ FT.
TOPSOIL EXC & PLAC	18.1	SQ FT.

		UNIT
EARTH EXCAVATION	27.3	SQ FT.
EMBANKMENT	2.7	SQ FT.
TOPSOIL EXC & PLAC	25.2	SQ FT.

		UNIT
EARTH EXCAVATION	28.9	SQ FT.
EMBANKMENT	0.1	SQ FT.
TOPSOIL EXC & PLAC	0.0	SQ FT.

NOTE:
A DEPTH OF 12 INCHES IS USED IN THE TOPSOIL EXCAVATION AND PLACEMENT CALCULATION.

FINAL SURVEY — NOTE BOOK — NO. — SURVEYED — PLOTTED — TEMPLATE — AREAS — AREAS CHECKED — BY — DATE

ORIGINAL SURVEY — NOTE BOOK — NO. — SURVEYED — PLOTTED — TEMPLATE — AREAS — AREAS CHECKED — BY — DATE

DESIGNED - RTA	REVISED -	STATE OF ILLINOIS DEPARTMENT OF TRANSPORTATION	BROOKDALE ROAD STAGE 1 THRU 4 CROSS-SECTIONS
DRAWN - KES	REVISED -		
CHECKED - PJO	REVISED -		
DATE - 12/14/2012	REVISED -		

SCALE: | SHEET NO. 3 OF 3 SHEETS | STA. 503+50 | TO STA. 504+50

F.A.P. RTE.	SECTION	COUNTY	TOTAL SHEETS	SHEET NO.
338	(112 & 113) WRS-6	DUPAGE	734	703
		CONTRACT NO. 60R31		
FED. ROAD DIST. NO.	ILLINOIS	FED. AID PROJECT		