FINAL SURVEY	BY	DATE
NOTE BOOK	SURVEYED	
NO.	PLOTTED	
	TEMPLATE	
	AREAS	
	AREAS CHECKED	

ORIGINAL SURVEY	BY	DATE
NOTE BOOK	SURVEYED	
NO.	PLOTTED	
	TEMPLATE	
	AREAS	
	AREAS CHECKED	

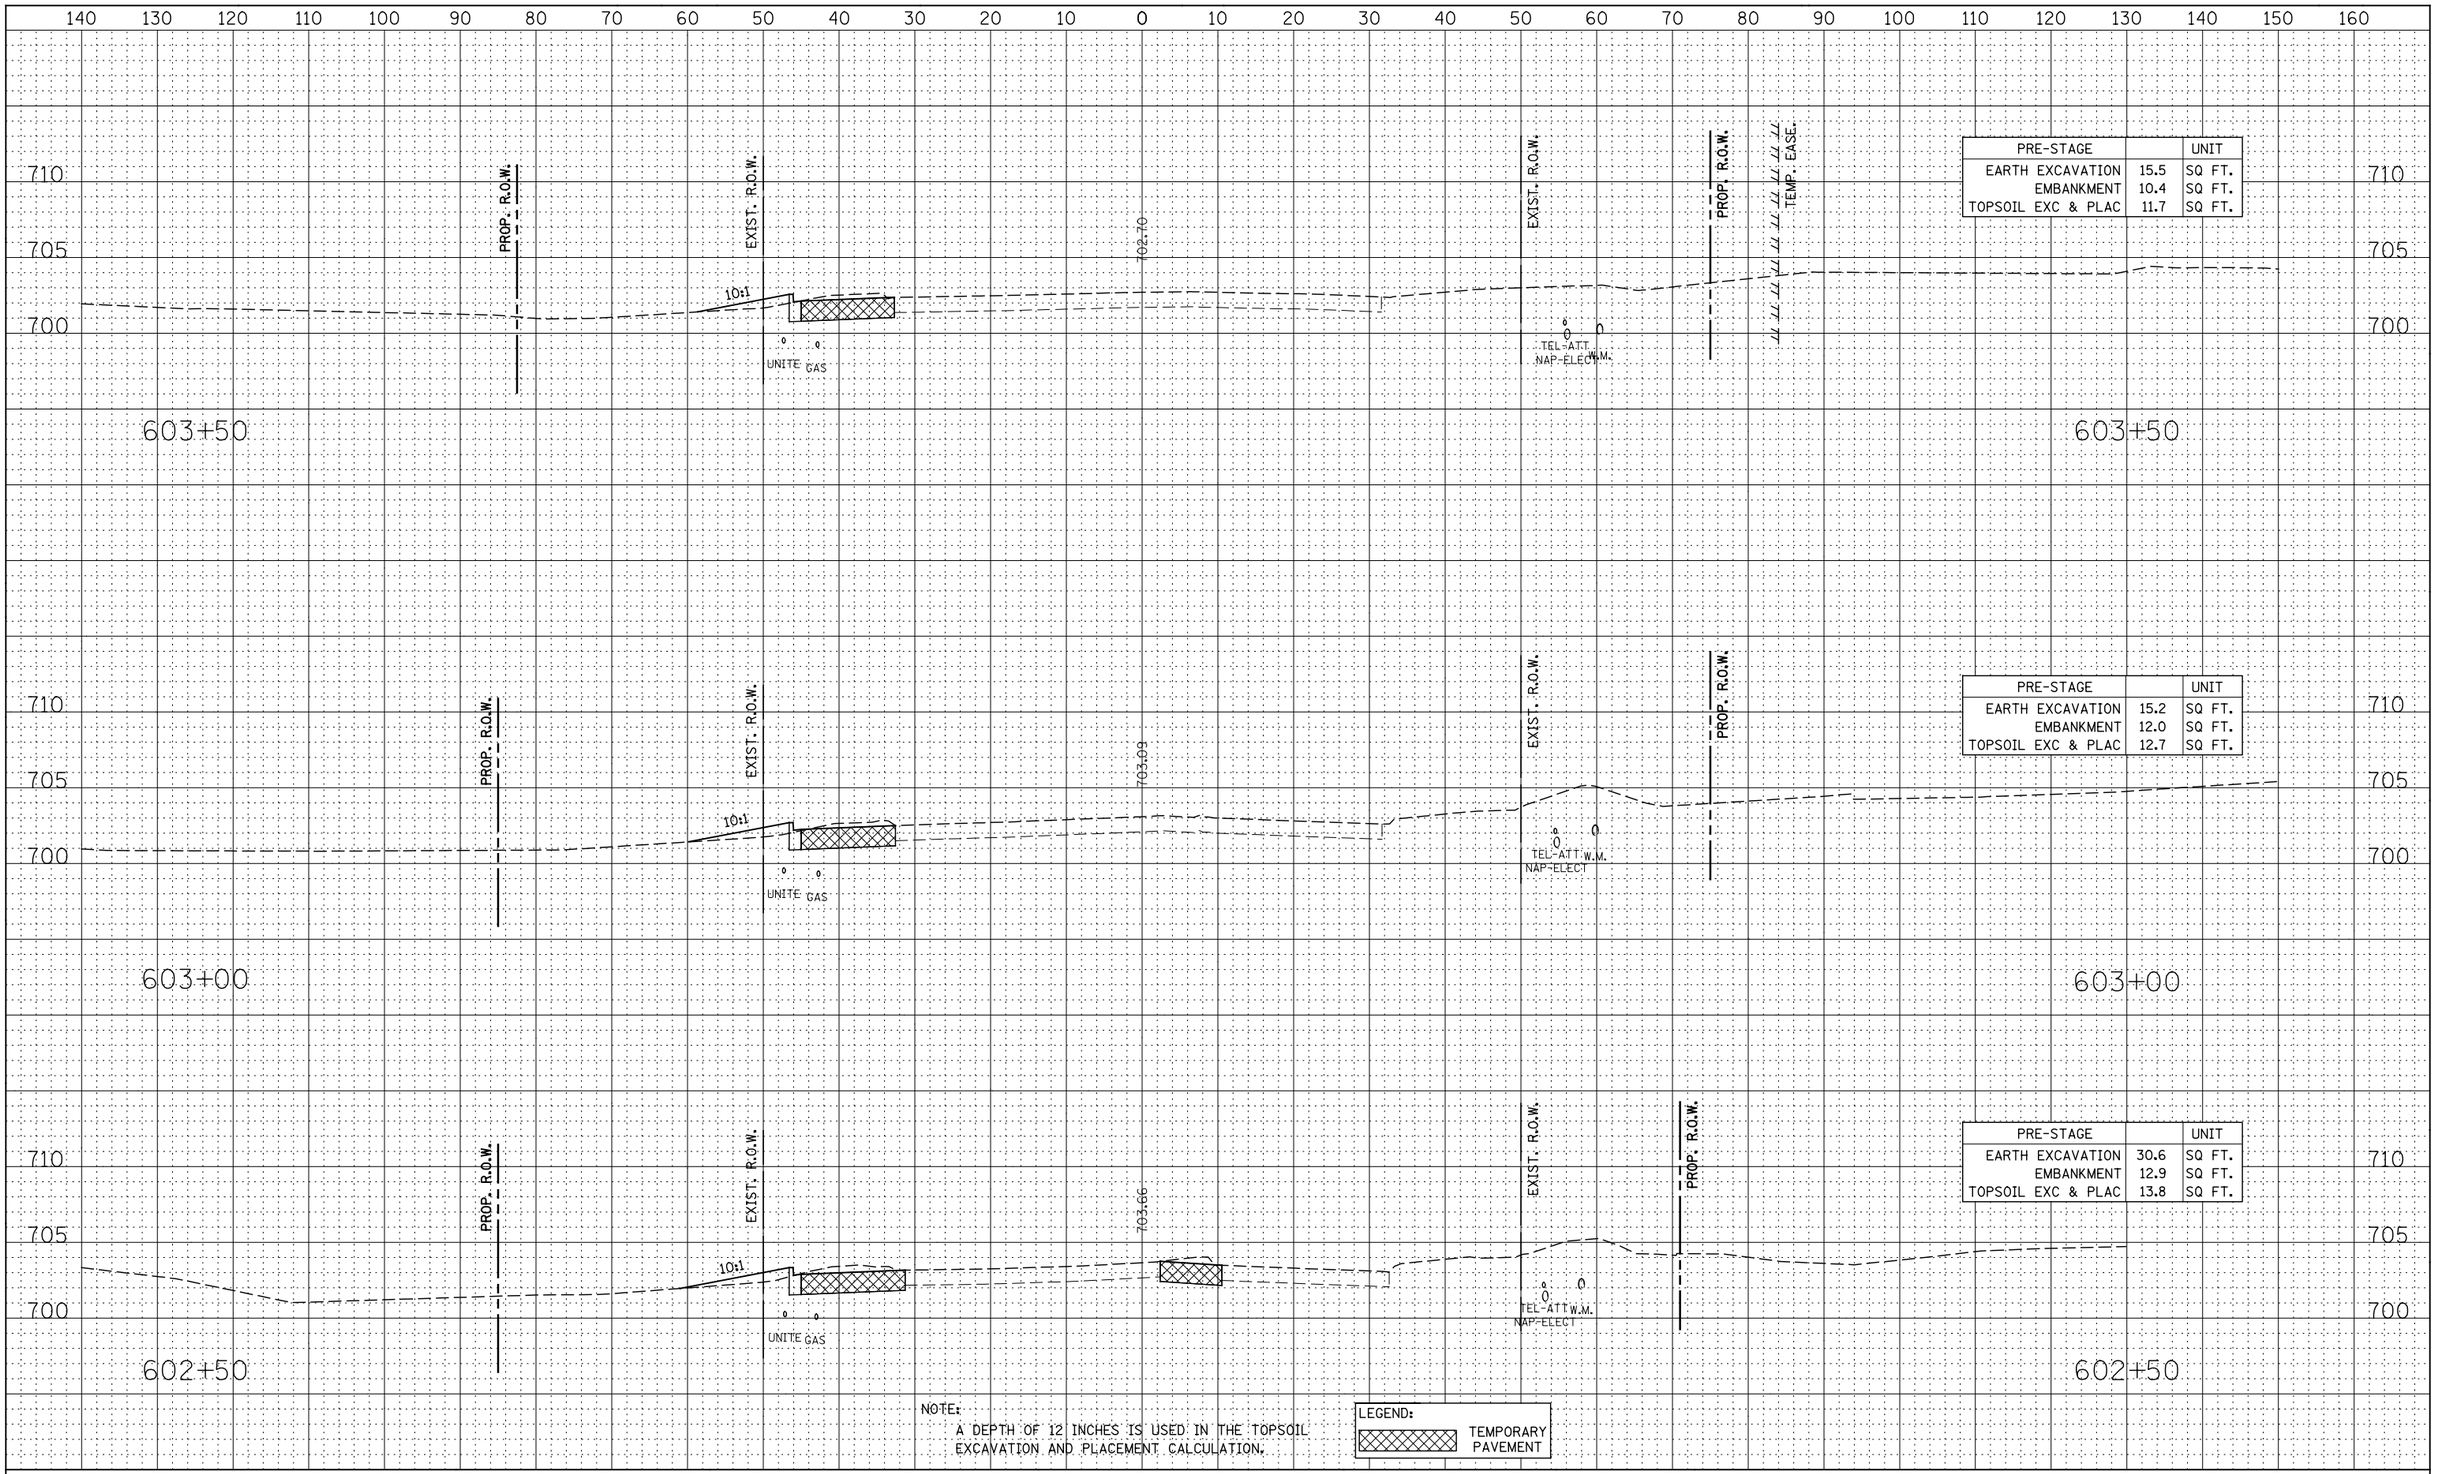

NOTE:
A DEPTH OF 12 INCHES IS USED IN THE TOPSOIL EXCAVATION AND PLACEMENT CALCULATION.

LEGEND:
TEMPORARY PAVEMENT

DESIGNED - RTA	REVISED -	**STATE OF ILLINOIS**	**DIEHL ROAD**
DRAWN - KES	REVISED -	**DEPARTMENT OF TRANSPORTATION**	**PRE-STAGE CROSS-SECTIONS**
CHECKED - PJO	REVISED -		
DATE - 12/14/2012	REVISED -		

SCALE:	SHEET NO. 2 OF 8 SHEETS	STA. 602+50	TO STA. 603+50

F.A.P. RTE.	SECTION	COUNTY	TOTAL SHEETS	SHEET NO.
338	(112 & 113) WRS-6	DUPAGE	734	705
		CONTRACT NO. 60R31		
FED. ROAD DIST. NO.	ILLINOIS	FED. AID PROJECT		