STATE OF ILLINOIS
DEPARTMENT OF TRANSPORTATION

ROUTE NO.	SECTION	COUNTY	TOTAL SHEETS	SHEET NO.
346	•	LAKE	23	14
FED. ROAD DIST. NO.		ILLINOIS	FED. AID PROJECT-	

SHEET NO. - S-20
S-66- SHEETS

• 125X-HB-1F CONTRACT • 60E33

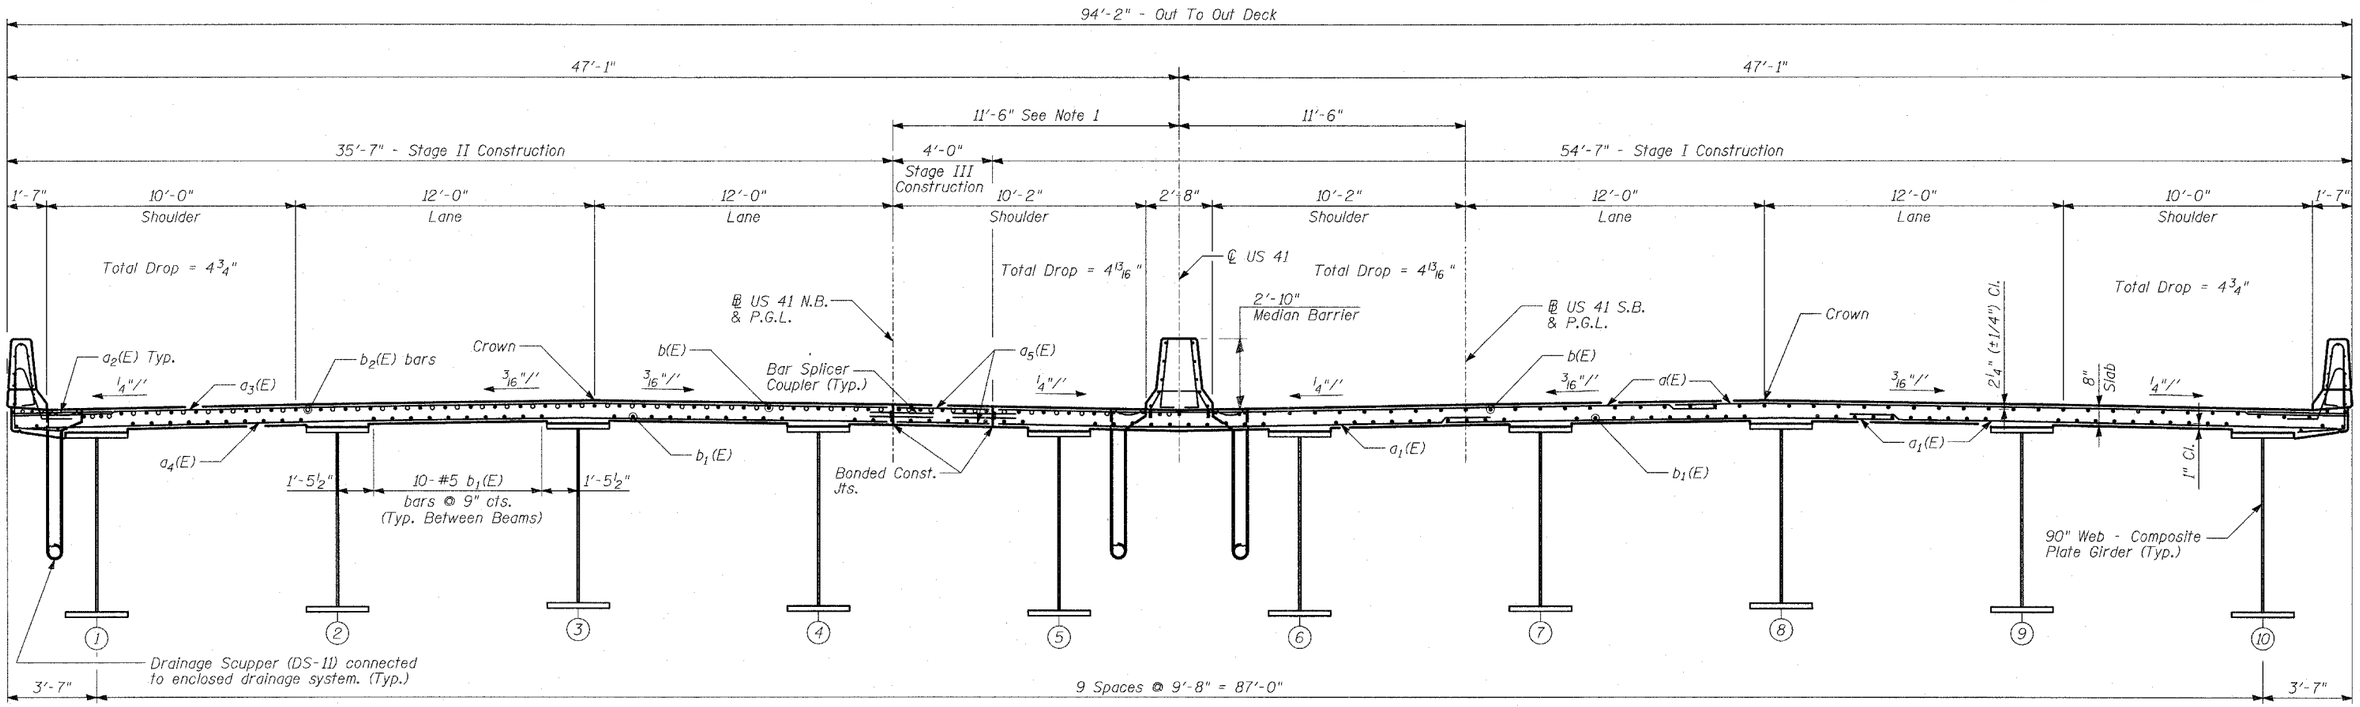

Note: From Sta. 536+83.97 to end of deck. Varies 11'-6" to 11'-6 1/2"

NEAR PIER

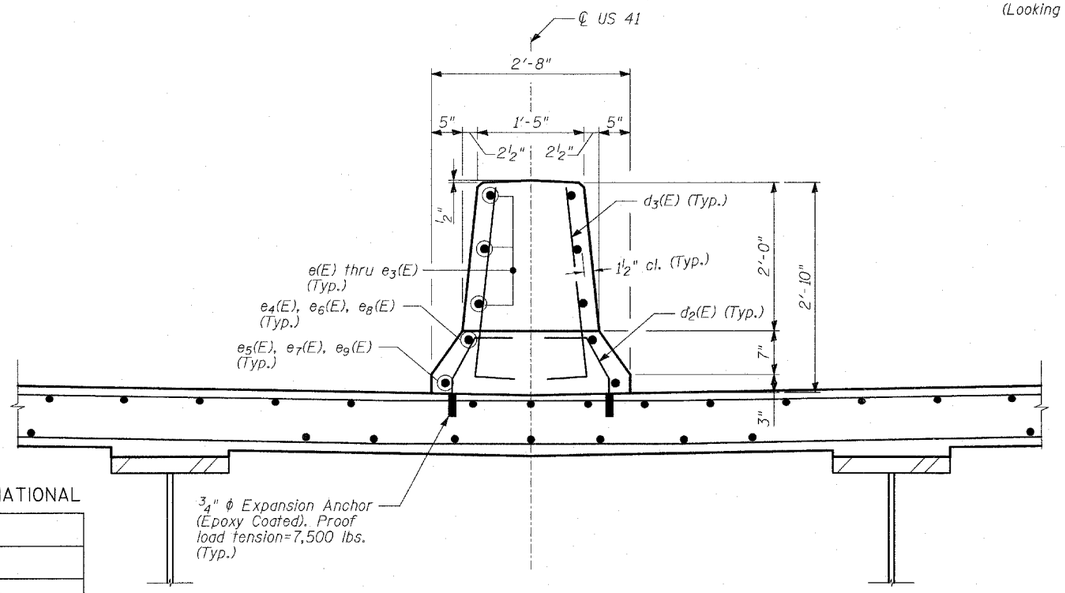

SECTION THRU BARRIER MEDIAN AT MIDSPAN

CROSS SECTION THRU SUPERSTRUCTURE

(Looking South)

NEAR MIDSPAN

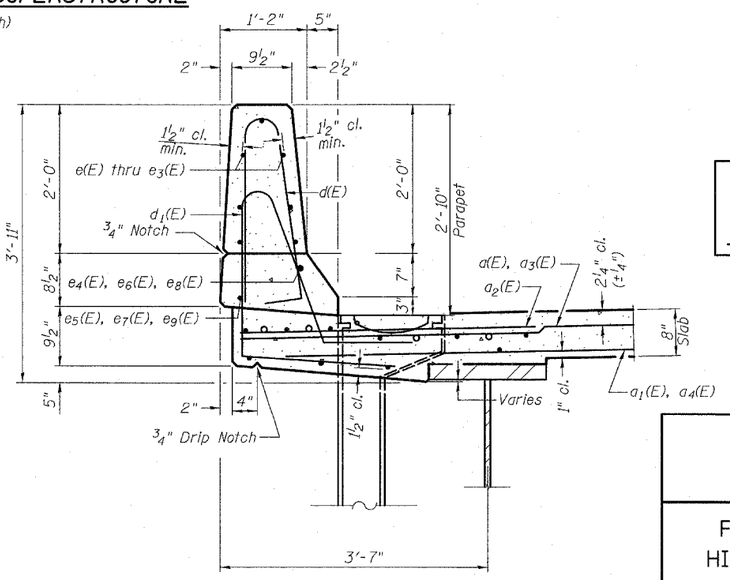

SECTION THRU PARAPET

THIS SHEET FOR INFORMATION ONLY

TY·LIN INTERNATIONAL

DESIGNED	- SP
CHECKED	- AD
DRAWN	- SNB
CHECKED	- AD

SUPERSTRUCTURE DETAILS I

FAP 346 (U.S. ROUTE 41 - SKOKIE HIGHWAY) OVER ILLINOIS ROUTE 132
SECTION 125X-HB-(1&2)R-1
LAKE COUNTY
S.N. 049-0209