F.A.U. RTE.	SECTION	COUNTY	TOTAL SHEETS	SHEET NO.
1321	(31&T2S)RS-8	DUPAGE	37	23
FED. ROAD DIST. NO.	ILLINOIS	FED. AID PROJECT		

CONTRACT NO. 62703

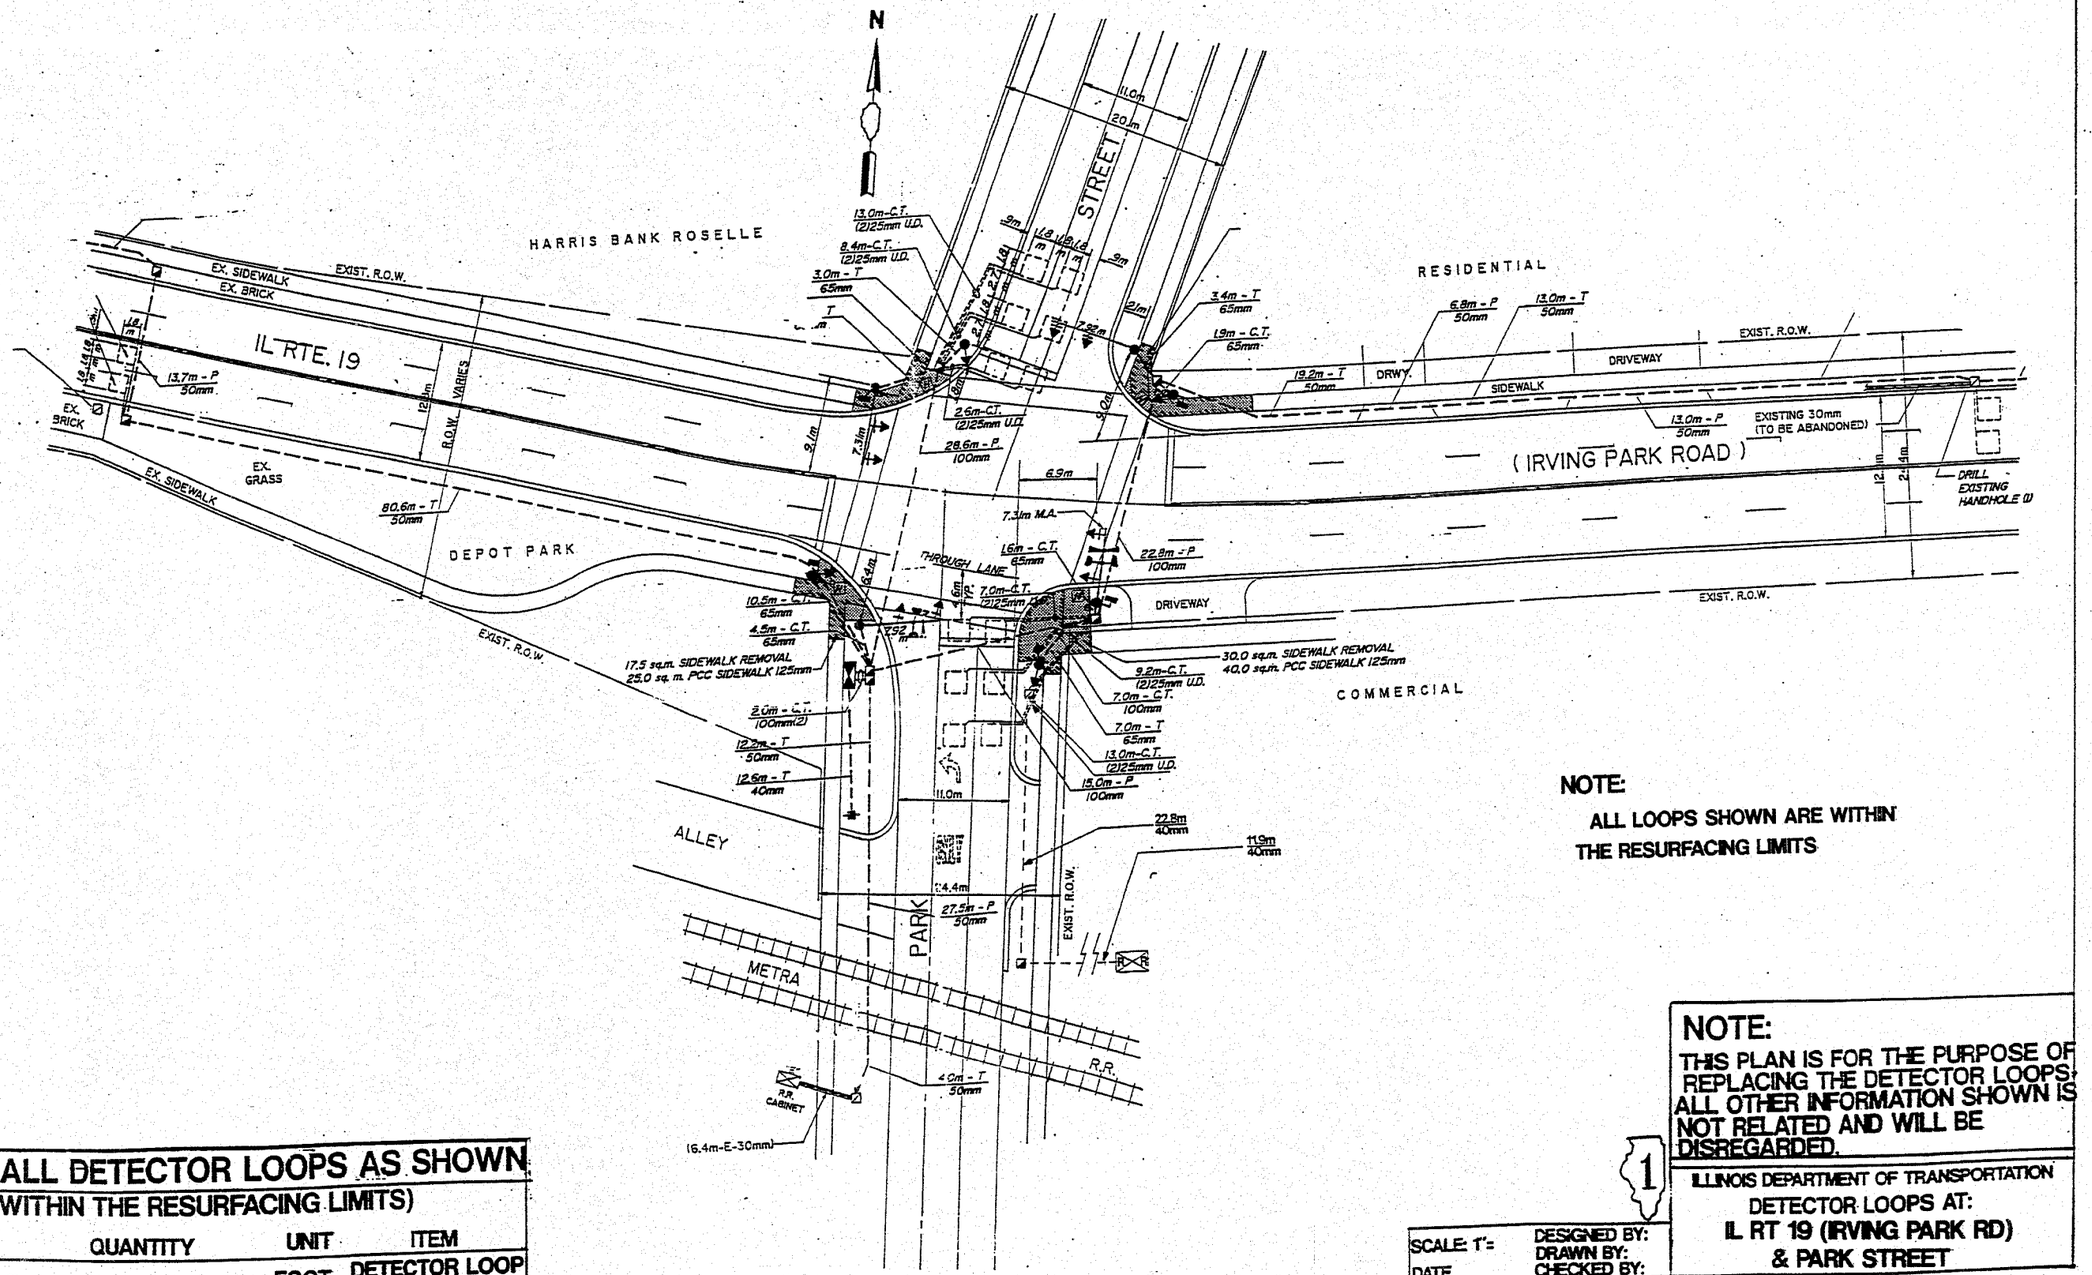

NOTE:
ALL LOOPS SHOWN ARE WITHIN THE RESURFACING LIMITS

NOTE:
THIS PLAN IS FOR THE PURPOSE OF REPLACING THE DETECTOR LOOPS; ALL OTHER INFORMATION SHOWN IS NOT RELATED AND WILL BE DISREGARDED.

PLACE ALL DETECTOR LOOPS AS SHOWN
(WITHIN THE RESURFACING LIMITS)

CODE NO.	QUANTITY	UNIT	ITEM
3600600	514'	FOOT	DETECTOR LOOP REPLACEMENT

1

SCALE: 1"=
DATE
DESIGNED BY:
DRAWN BY:
CHECKED BY:

ILLINOIS DEPARTMENT OF TRANSPORTATION
DETECTOR LOOPS AT:
IL RT 19 (IRVING PARK RD)
& PARK STREET