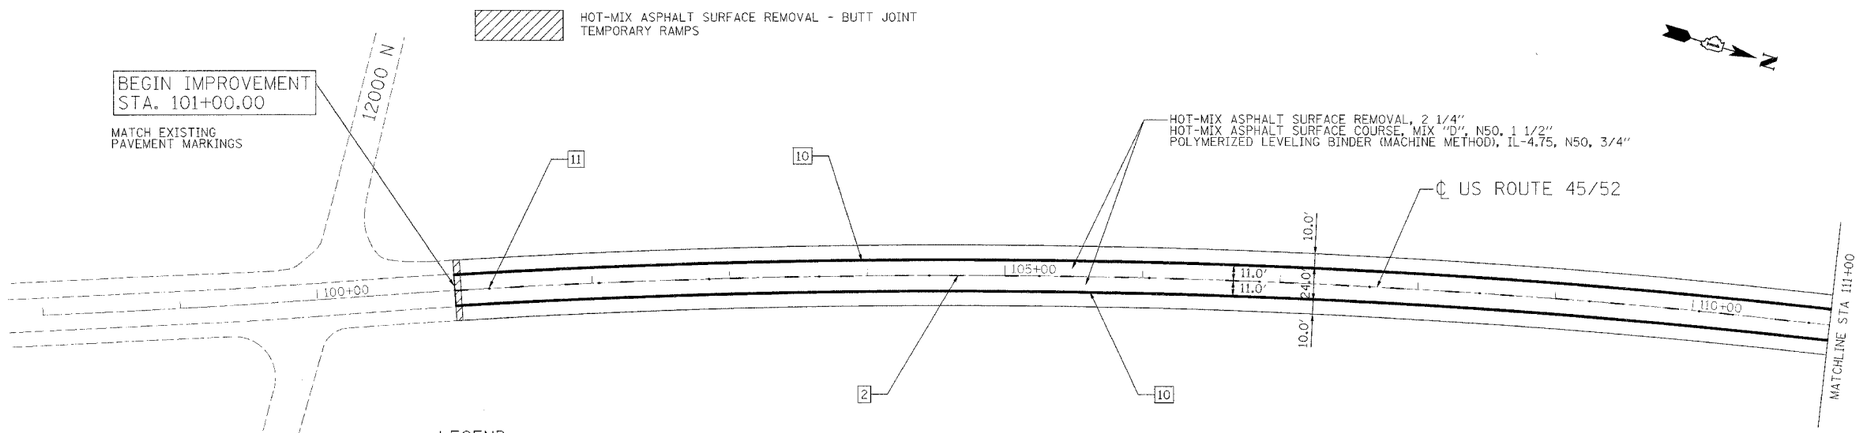

LEGEND:

1. THERMOPLASTIC PAVEMENT MARKING - LINE 4" (YELLOW SOLID LINE)
2. THERMOPLASTIC PAVEMENT MARKING - LINE 4" (YELLOW SKIP DASH - 10' DASH, 30' SKIP)
3. THERMOPLASTIC PAVEMENT MARKING - LINE 4" (DOUBLE YELLOW SOLID LINE 11" C-C)
4. THERMOPLASTIC PAVEMENT MARKING - LINE 6" (WHITE LANE LINE - 2' DASH, 6' SKIP)
5. THERMOPLASTIC PAVEMENT MARKING - LINE 4" (WHITE LANE LINE - 10' DASH, 30' SKIP) WITH RAISED REFLECTIVE PAVEMENT MARKERS (2 ONE-WAY CRYSTAL MARKER)
6. THERMOPLASTIC PAVEMENT MARKING - LINE 6" (WHITE SOLID LINE)
7. THERMOPLASTIC PAVEMENT MARKING - LINE 12" (YELLOW DIAGONAL LINE)
8. THERMOPLASTIC PAVEMENT MARKING - LINE 24" (WHITE STOP LINE)
9. THERMOPLASTIC PAVEMENT MARKING - LETTERS & SYMBOLS (TYP.)
10. THERMOPLASTIC PAVEMENT MARKING - LINE 4" (WHITE SOLID LINE)
11. RAISED REFLECTIVE PAVEMENT MARKERS (TWO-WAY AMBER MARKER) (80' C-C)

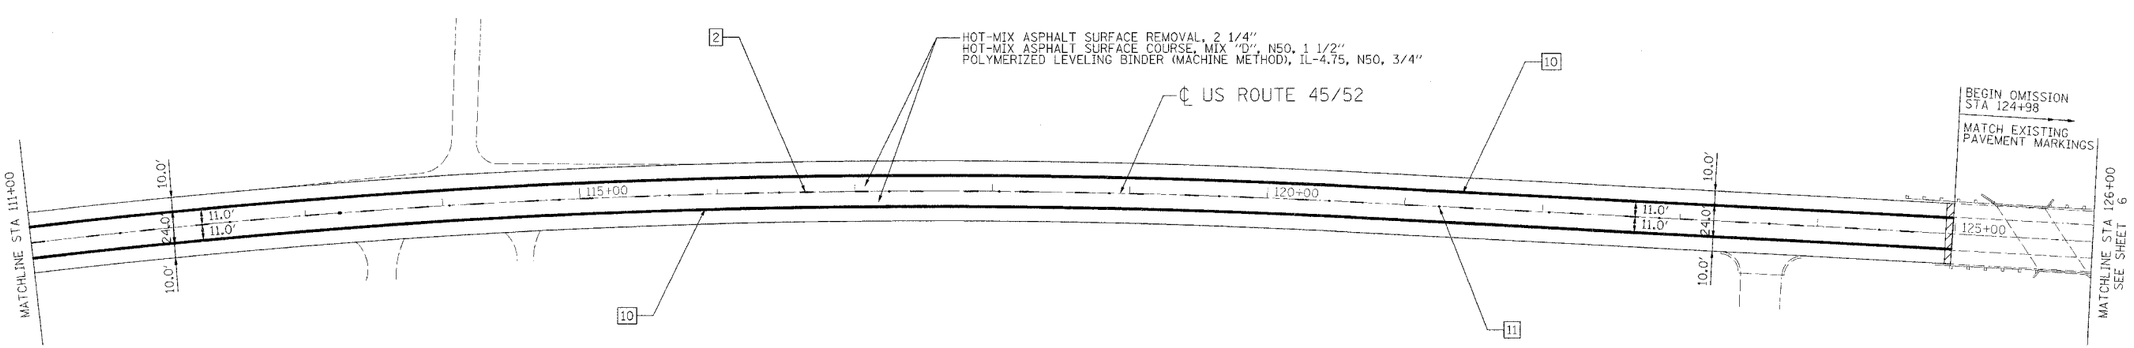

LEGEND:

1. THERMOPLASTIC PAVEMENT MARKING - LINE 4" (YELLOW SOLID LINE)
2. THERMOPLASTIC PAVEMENT MARKING - LINE 4" (YELLOW SKIP DASH - 10' DASH, 30' SKIP)
3. THERMOPLASTIC PAVEMENT MARKING - LINE 4" (DOUBLE YELLOW SOLID LINE 11" C-C)
4. THERMOPLASTIC PAVEMENT MARKING - LINE 6" (WHITE LANE LINE - 2' DASH, 6' SKIP)
5. THERMOPLASTIC PAVEMENT MARKING - LINE 4" (WHITE LANE LINE - 10' DASH, 30' SKIP) WITH RAISED REFLECTIVE PAVEMENT MARKERS (2 ONE-WAY CRYSTAL MARKER)
6. THERMOPLASTIC PAVEMENT MARKING - LINE 6" (WHITE SOLID LINE)
7. THERMOPLASTIC PAVEMENT MARKING - LINE 12" (YELLOW DIAGONAL LINE)
8. THERMOPLASTIC PAVEMENT MARKING - LINE 24" (WHITE STOP LINE)
9. THERMOPLASTIC PAVEMENT MARKING - LETTERS & SYMBOLS (TYP.)
10. THERMOPLASTIC PAVEMENT MARKING - LINE 4" (WHITE SOLID LINE)
11. RAISED REFLECTIVE PAVEMENT MARKERS (TWO-WAY AMBER MARKER) (80' C-C)

Ciorba Group, Inc.
CONSULTING ENGINEERS
5507 North Cumberland Avenue, Suite 402
Chicago, Illinois 60656
Tel. 773.775.4009 Fax 773.775.4014

USER NAME = mbslog	DESIGNED - NT	REVISED -	
	DRAWN - NT	REVISED -	
PLOT SCALE = 50.0000 ' / IN.	CHECKED - WBL	REVISED -	
PLOT DATE = 4/8/2008	DATE - 4/7/2008	REVISED -	

STATE OF ILLINOIS
DEPARTMENT OF TRANSPORTATION

US ROUTE 45 /52
STUENKEL ROAD TO KANKAKEE COUNTY LINE
PROPOSED ROADWAY AND PAVEMENT MARKING PLAN

SCALE: | SHEET NO. OF SHEETS | STA. TO STA.

F.A.P. RTE.	SECTION	COUNTY	TOTAL SHEETS	SHEET NO.
330	17 RS-3	WILL	32	5

CONTRACT NO. 62749

FED. ROAD DIST. NO. _ | ILLINOIS | FED. AID PROJECT

FILE NAME = N:\PROJ\3329\3329_35\Design\Proposed\Plan\3329_35-Proposed01.dgn