R.O.W. AND EASEMENT PLANS

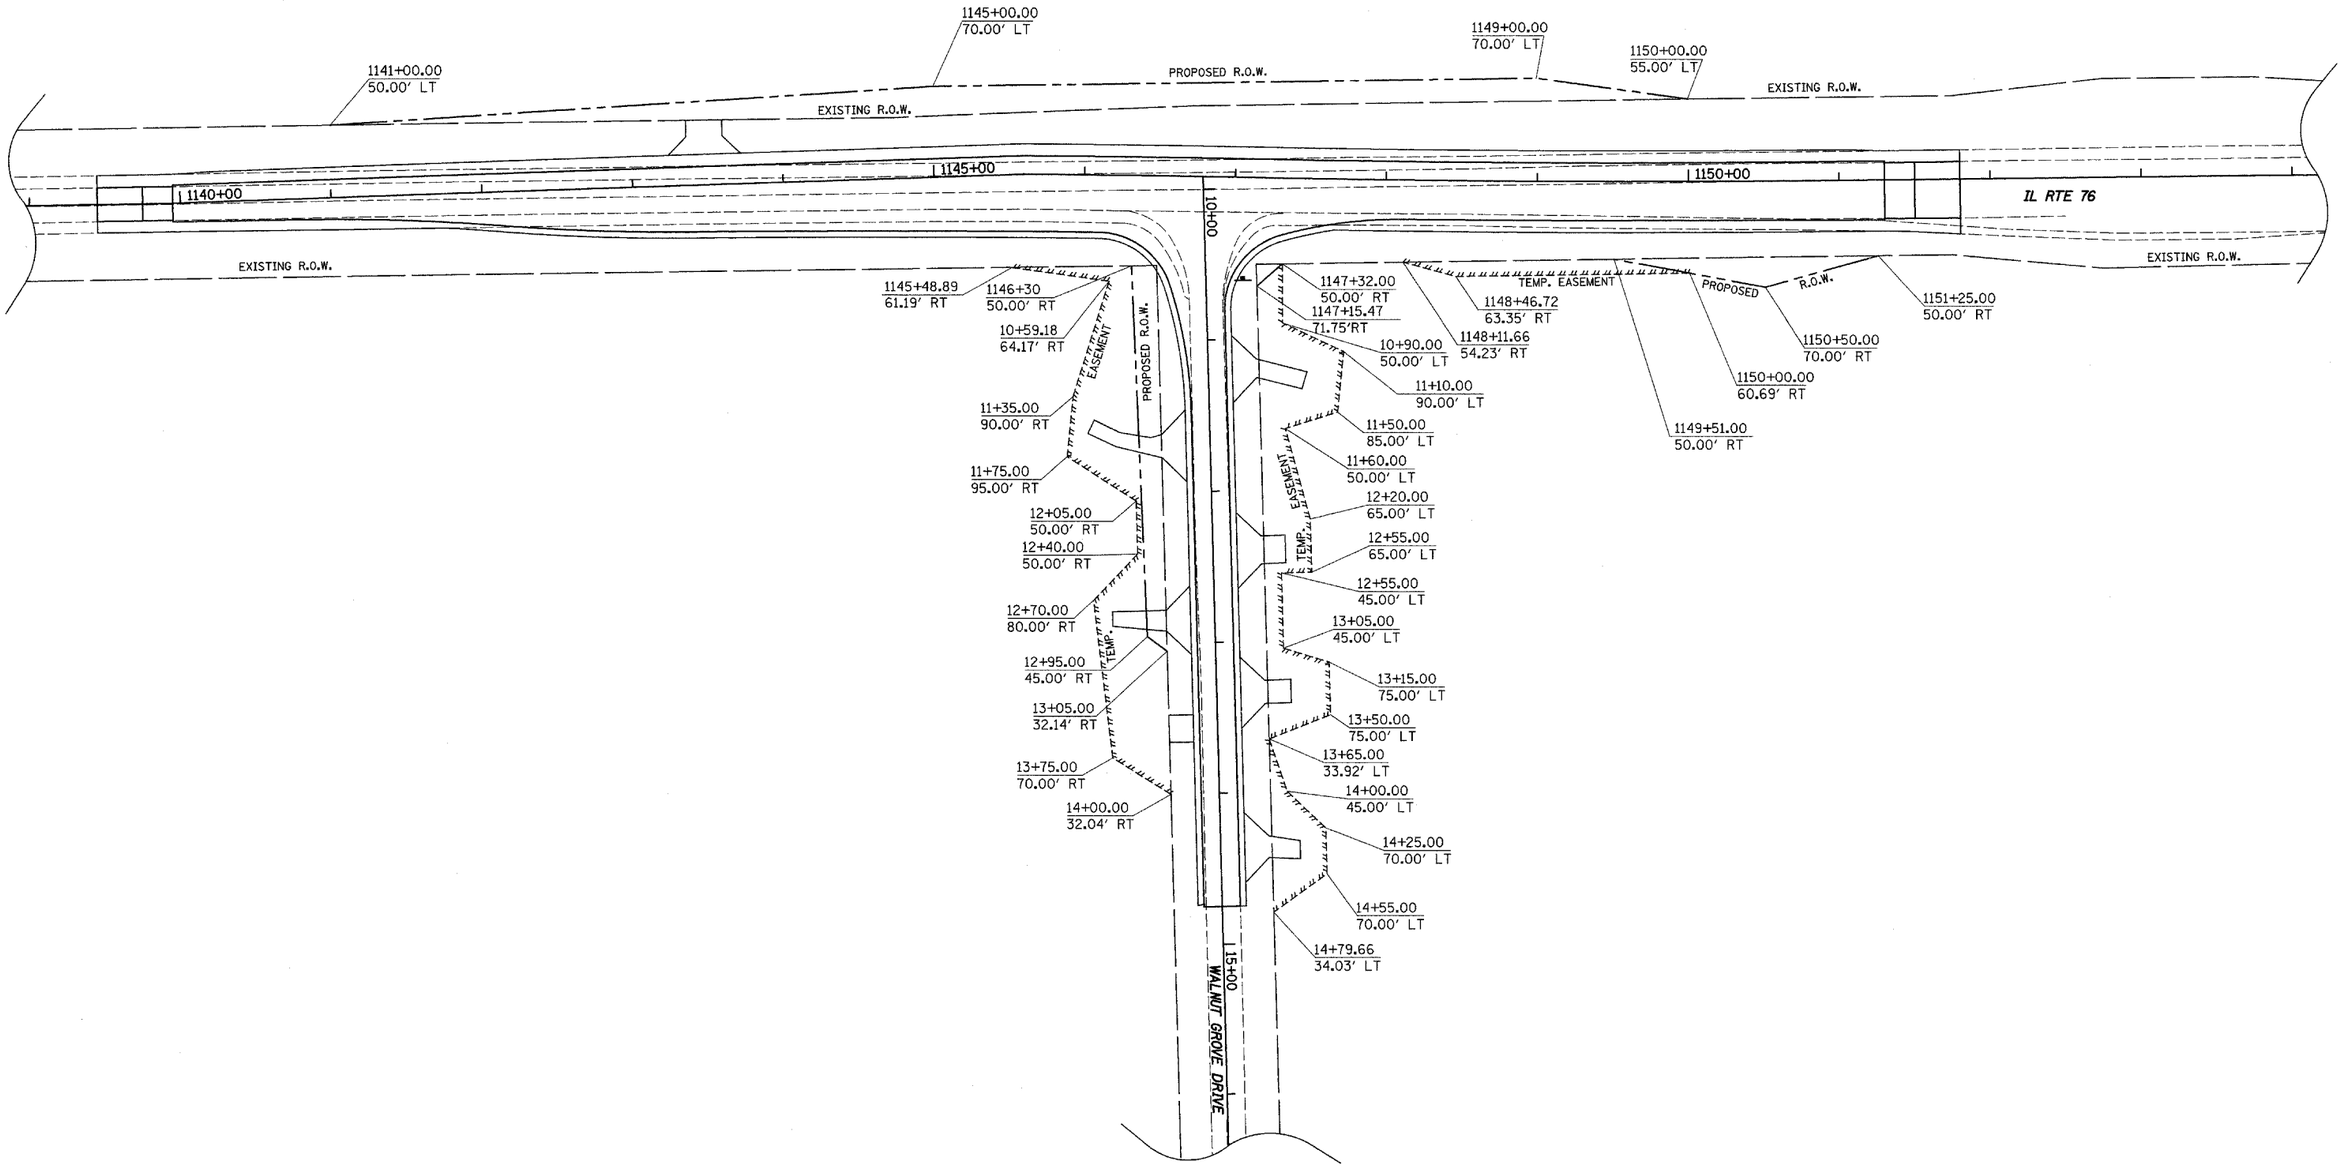

FILE NAME = c:\projects\p229604\d09604row.dgn	USER NAME = polzinej	DESIGNED -	REVISED -
		DRAWN -	REVISED -
	PLOT SCALE = 50.0000 ' / IN.	CHECKED -	REVISED -
	PLOT DATE = Tue Mar 11 08:00:22 2008	DATE -	REVISED -

STATE OF ILLINOIS
DEPARTMENT OF TRANSPORTATION

R.O.W. AND EASEMENT PLANS

SCALE:	SHEET NO.	OF	SHEETS	STA.	TO STA.

F.A.P. RTE.	SECTION	COUNTY	TOTAL SHEETS	SHEET NO.
754	101M	BOONE	48	19
		CONTRACT NO. 64A45		
FED. ROAD DIST. NO.	ILLINOIS	FED. AID PROJECT		