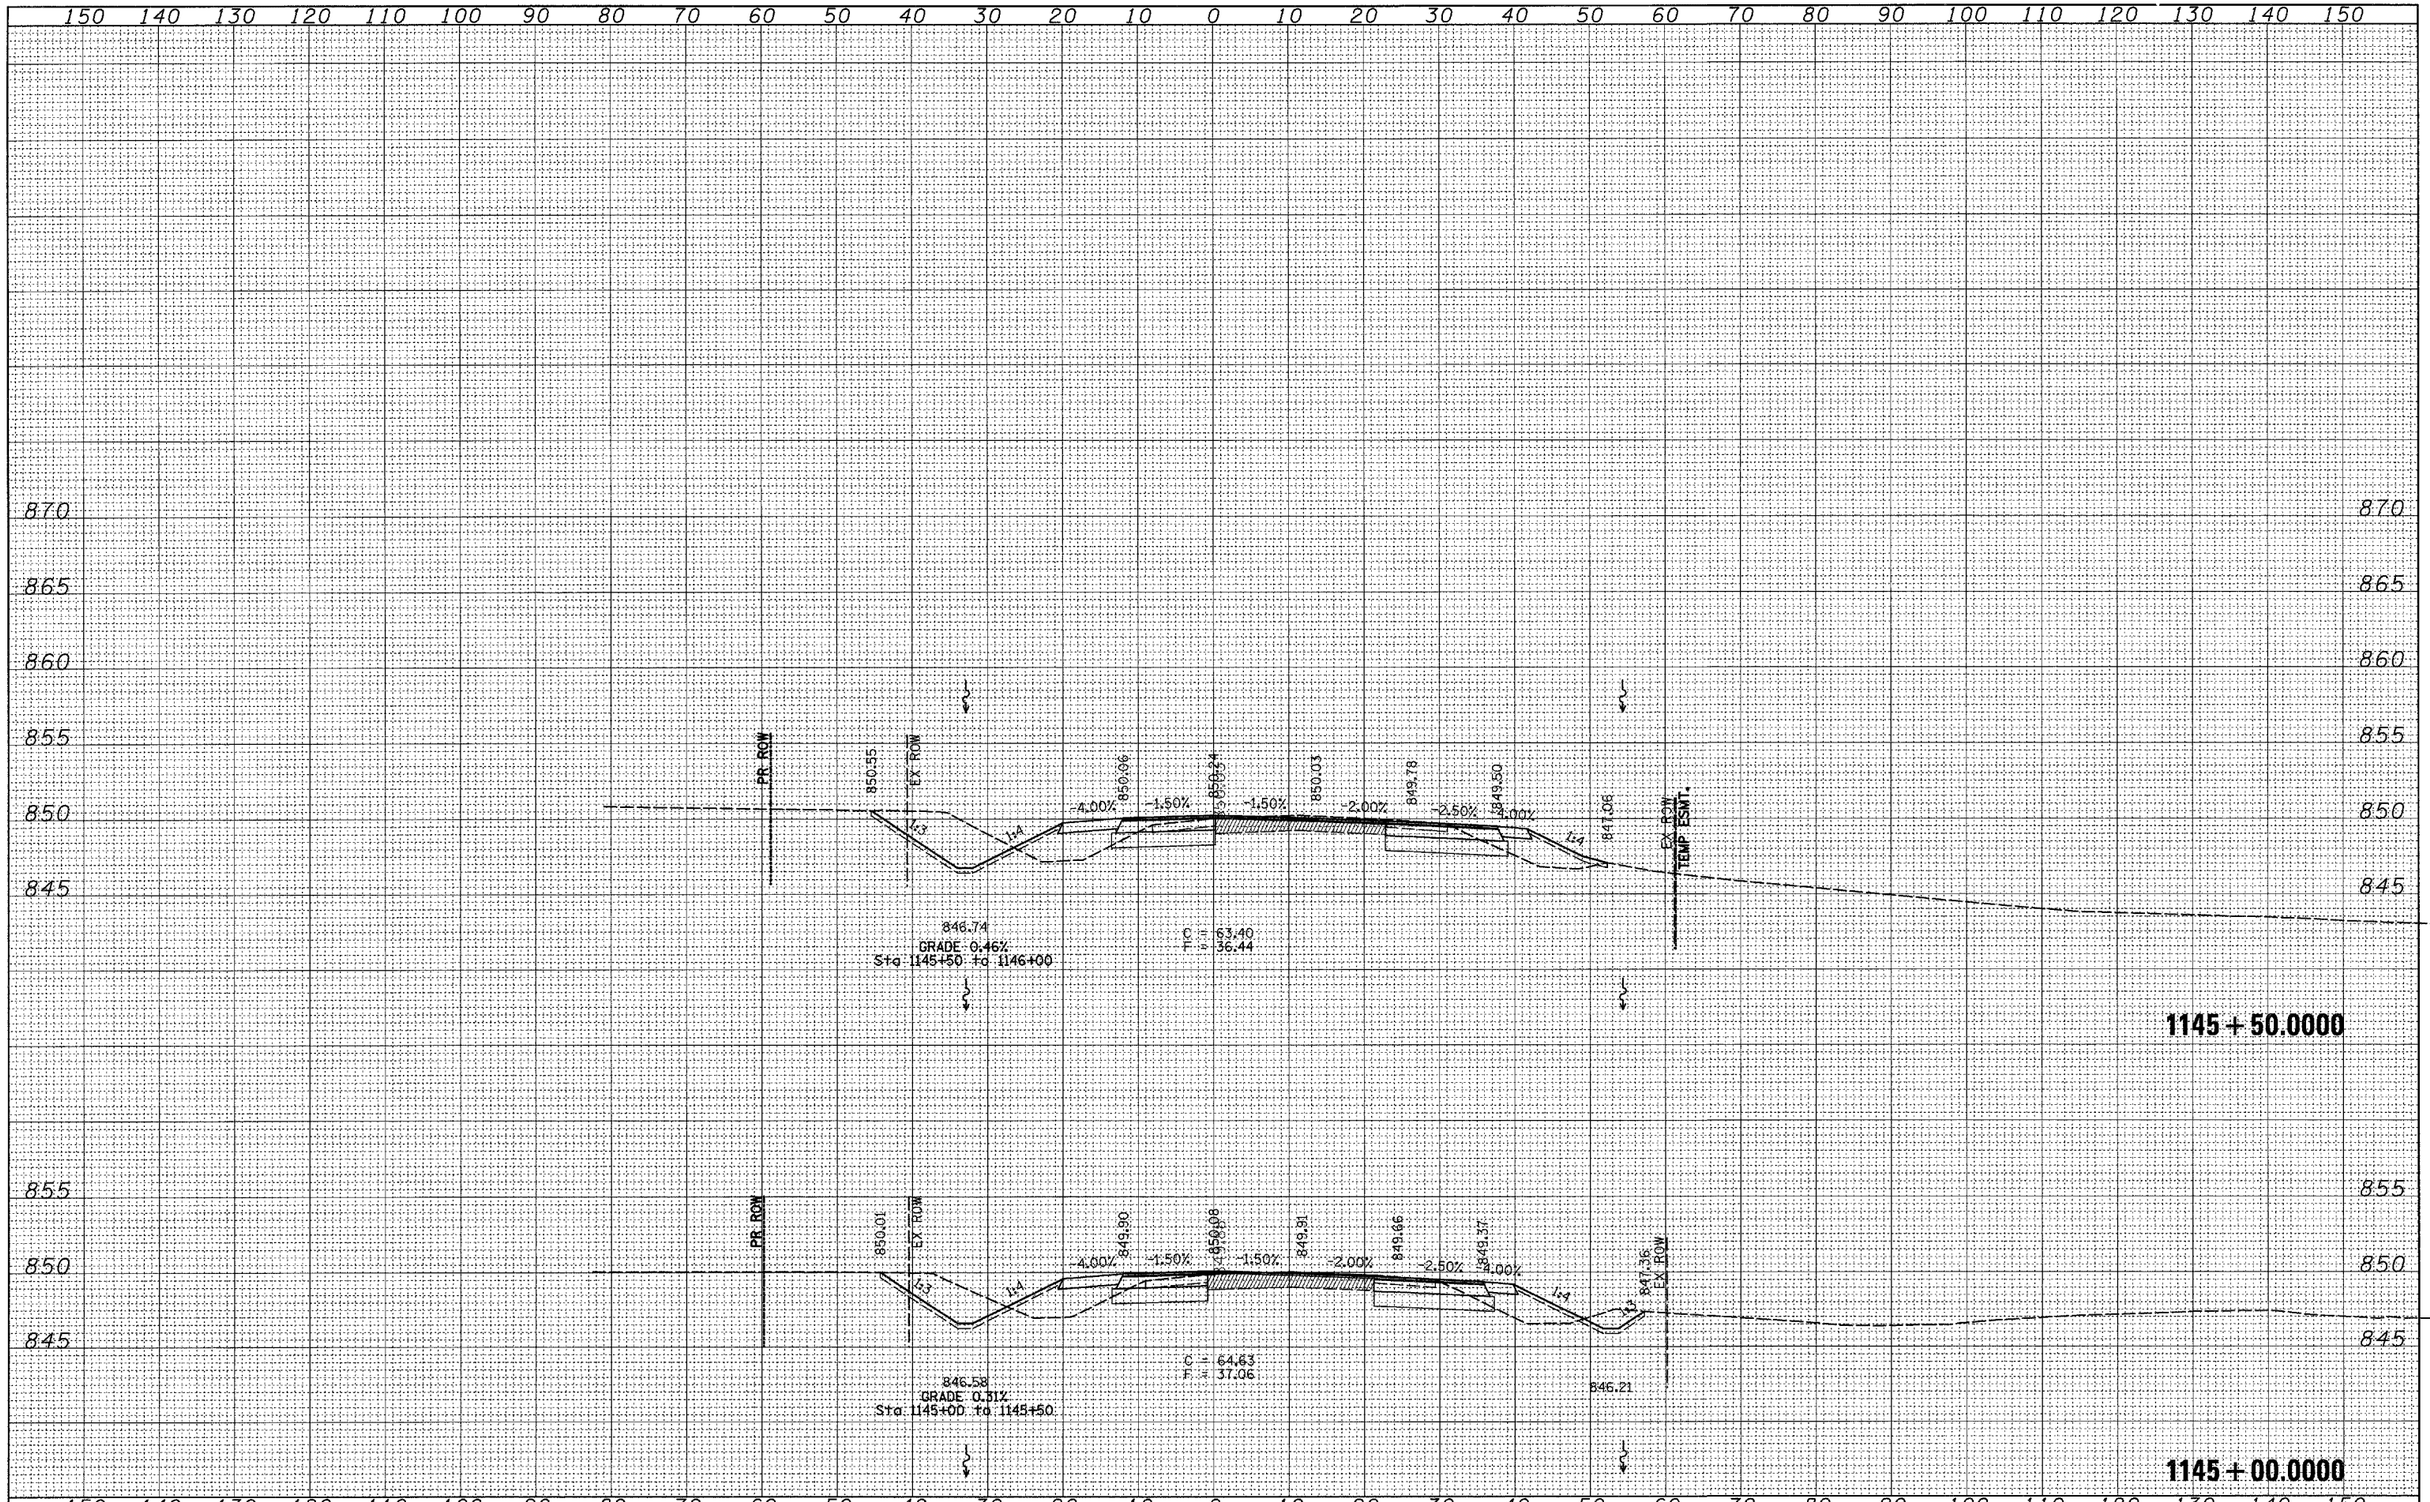

FILE NAME = c:\projects\p209604\d09604xm.dgn	USER NAME = polzinej	DESIGNED -	REVISED -	STATE OF ILLINOIS DEPARTMENT OF TRANSPORTATION	IL RTE 76	F.A.P. RTE. 754	SECTION 101M	COUNTY BOONE	TOTAL SHEETS 48 / SHEET NO. 36
		DRAWN -	REVISED -					CONTRACT NO. 64A45	
	PLOT SCALE = 10.0000 ' / IN.	CHECKED -	REVISED -						
	PLOT DATE = Tue Mar 11 08:48:53 2008	DATE -	REVISED -		SCALE: SHEET NO. OF SHEETS STA. 1145+00.0000TO STA. 1145+50.0000	FED. ROAD DIST. NO.	ILLINOIS	FED. AID PROJECT	