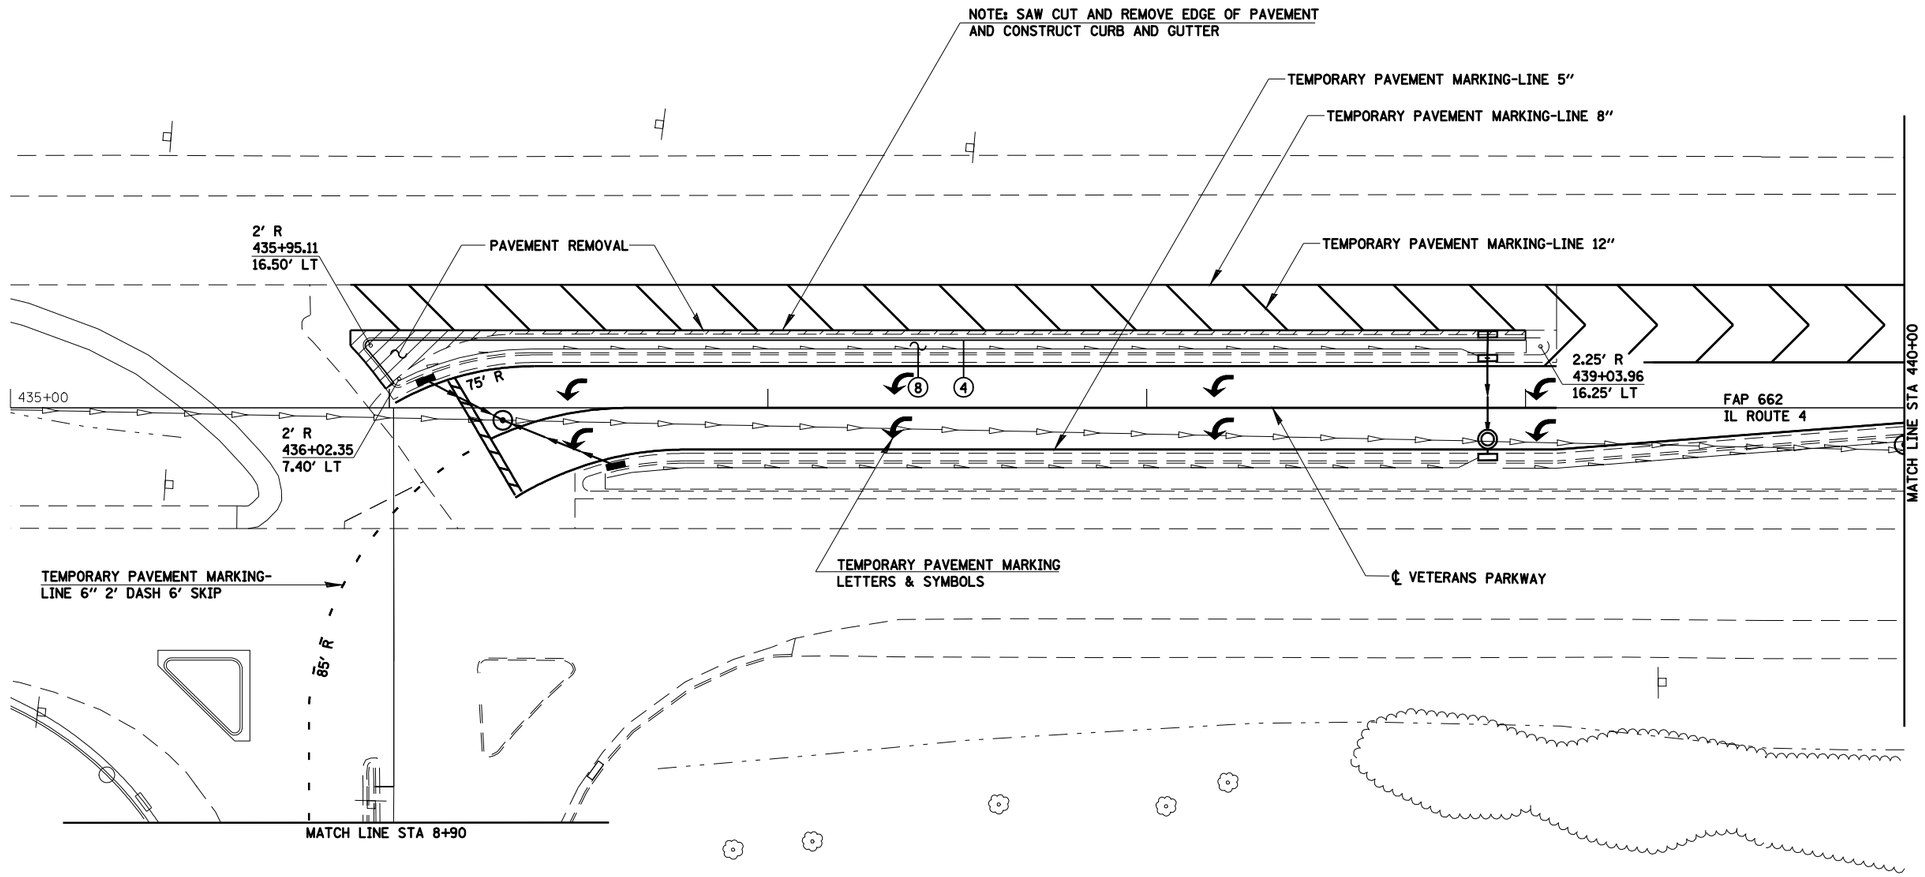

LEGEND

1. PCC BASE COURSE 8"
2. SUB-BASE GRANULAR MATERIAL TYPE A 8"
3. COMBINATION CURB AND GUTTER TYPE M-4.06
4. COMBINATION CURB AND GUTTER TYPE M-4.24
5. COMBINATION CURB AND GUTTER TYPE M-6.06
6. COMBINATION CURB AND GUTTER TYPE M-6.24
7. COMBINATION CURB AND GUTTER TYPE B-6.24
8. CONCRETE MEDIAN SURFACE 4"
9. HOT-MIX ASPHALT SHOULDERS 8"
10. HMA BASE COURSE 11"

○ DRUMS OR BARRICADES AT 50' INTERVALS

GROUTED IN PLACE TIE BARS

CUMMINS ENGINEERING CORPORATION	JOB - 2200		
	FILE - sht-staging.dgn		
FILE NAME = C:\Projects\d652204\cummins_final\d672889-sht-staging.dgn	USER NAME = laughlnrl	DESIGNED - NAK	REVISED -
		DRAWN - AJH	REVISED -
	PLOT SCALE = 40.0000 ' / IN.	CHECKED - NAK	REVISED -
	PLOT DATE = Mar-18-2008 11:41:03AM	DATE - 3/15/2008	REVISED -

STATE OF ILLINOIS
DEPARTMENT OF TRANSPORTATION

SOUTHWEST PLAZA DR. STAGE 3
REMOVAL & CONSTRUCTION

SCALE: | SHEET NO. OF SHEETS | STA. TO STA.

F.A.P. RTE.	SECTION	COUNTY	TOTAL SHEETS	SHEET NO.
662	2-2(RS) & 3-1, 2(RS-10, TS-5)	SANGAMON	181	87
		CONTRACT NO. 72889		
FED. ROAD DIST. NO.	ILLINOIS	FED. AID PROJECT		